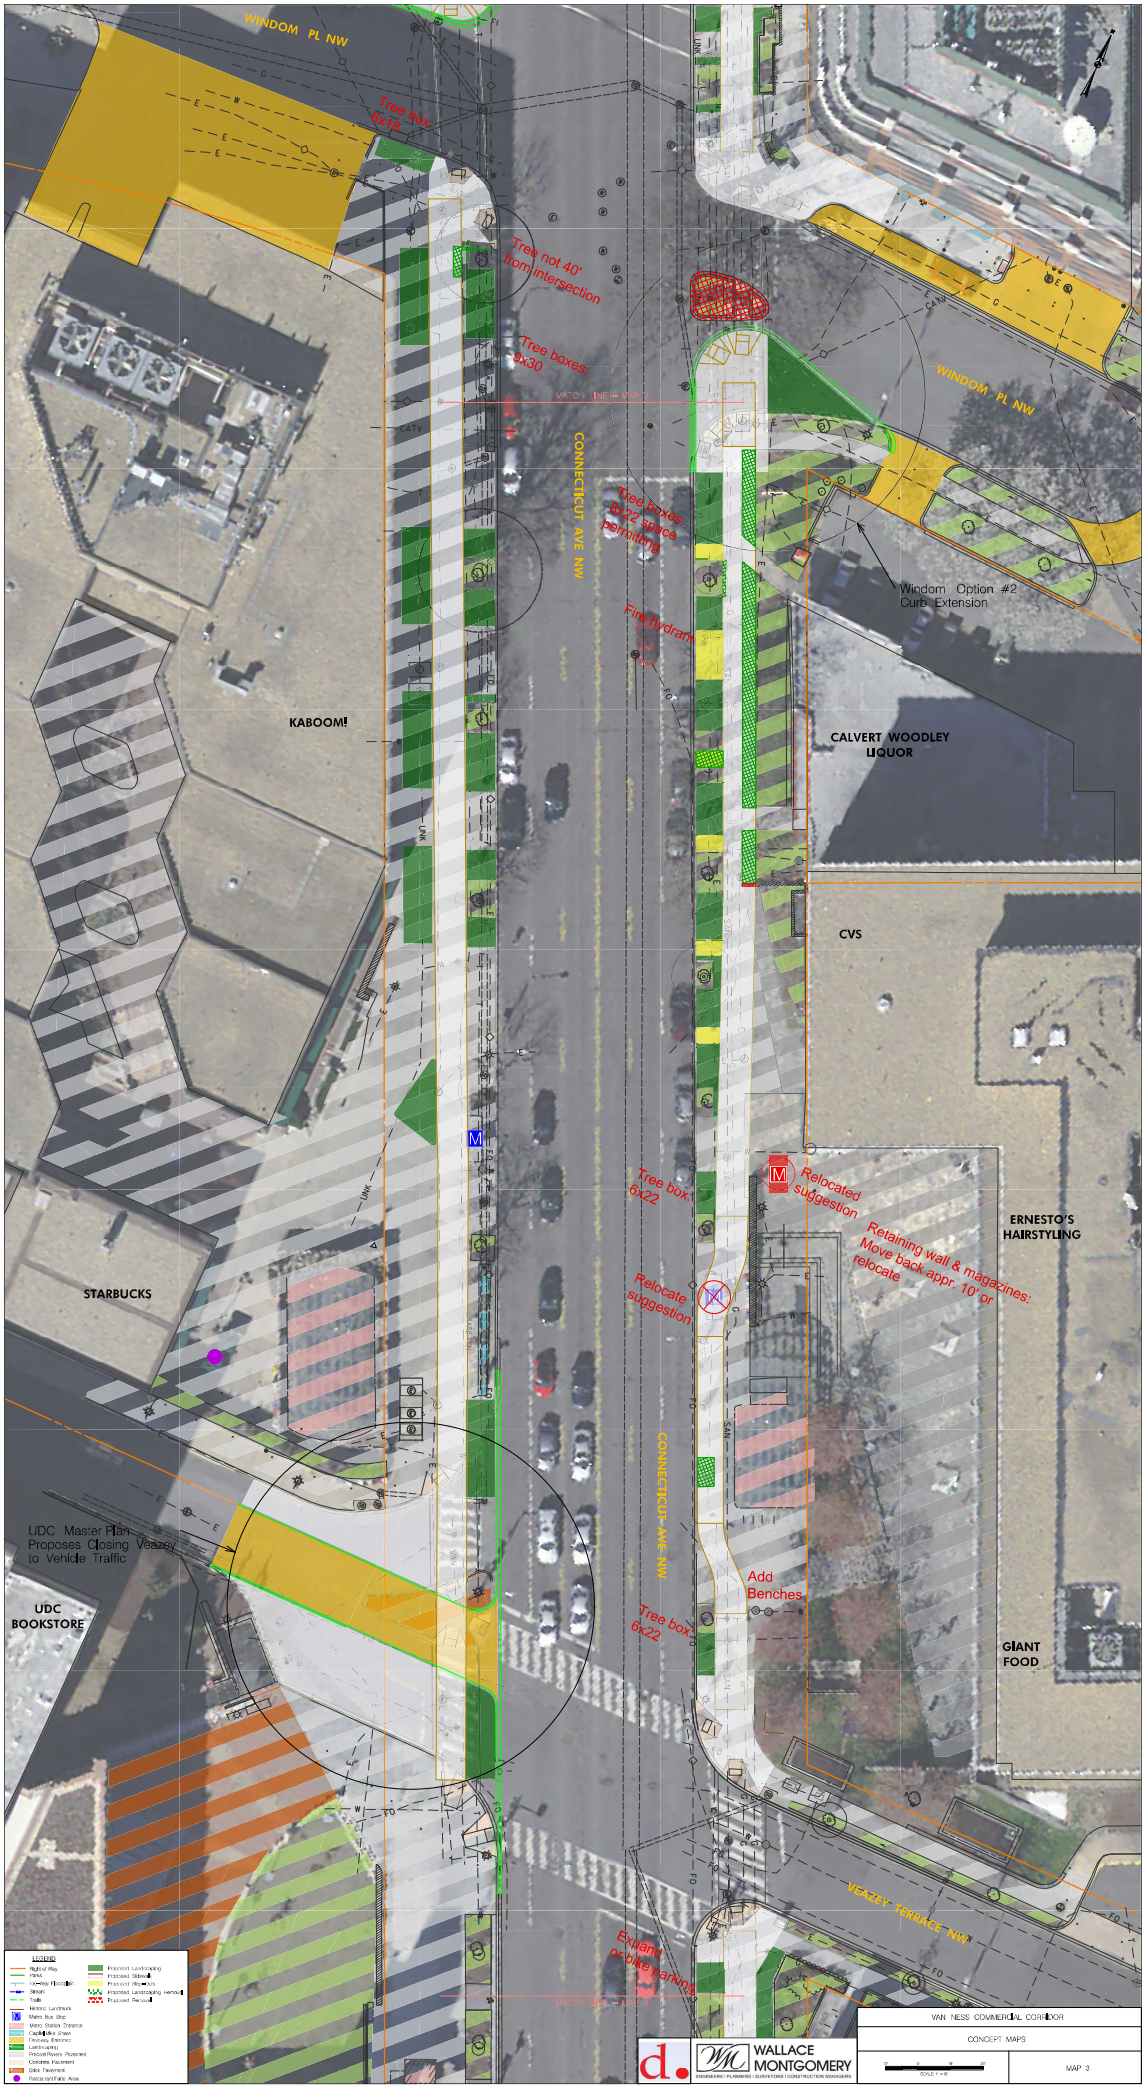
WINDOM PL NW
Tree box: 6x10'
Tree not 40' from intersection
Tree boxes: 6x30
WINDOM PL NW
CONNECTICUT AVE NW
Tree boxes: 6x22, space permitting
Fire hydrant
Windom Option #2 Curb Extension
KABOOM!
CALVERT WOODLEY LIQUOR
CVS
Tree box: 6x22
Relocated suggestion
ERNESTO'S HAIRSTYLING
Retaining wall & magazines: Move back appr. 10' or relocate
Relocate suggestion
STARBUCKS
CONNECTICUT AVE NW
UDC Master Plan Proposes Closing Veazey to Vehicle Traffic
Add Benches
UDC BOOKSTORE
Tree box: 6x22
GIANT FOOD
VEAZEY TERRACE NW
Expand or blue parking
VAN NESS COMMERCIAL CORRIDOR
CONCEPT MAPS
WALLACE MONTGOMERY
MAP 3

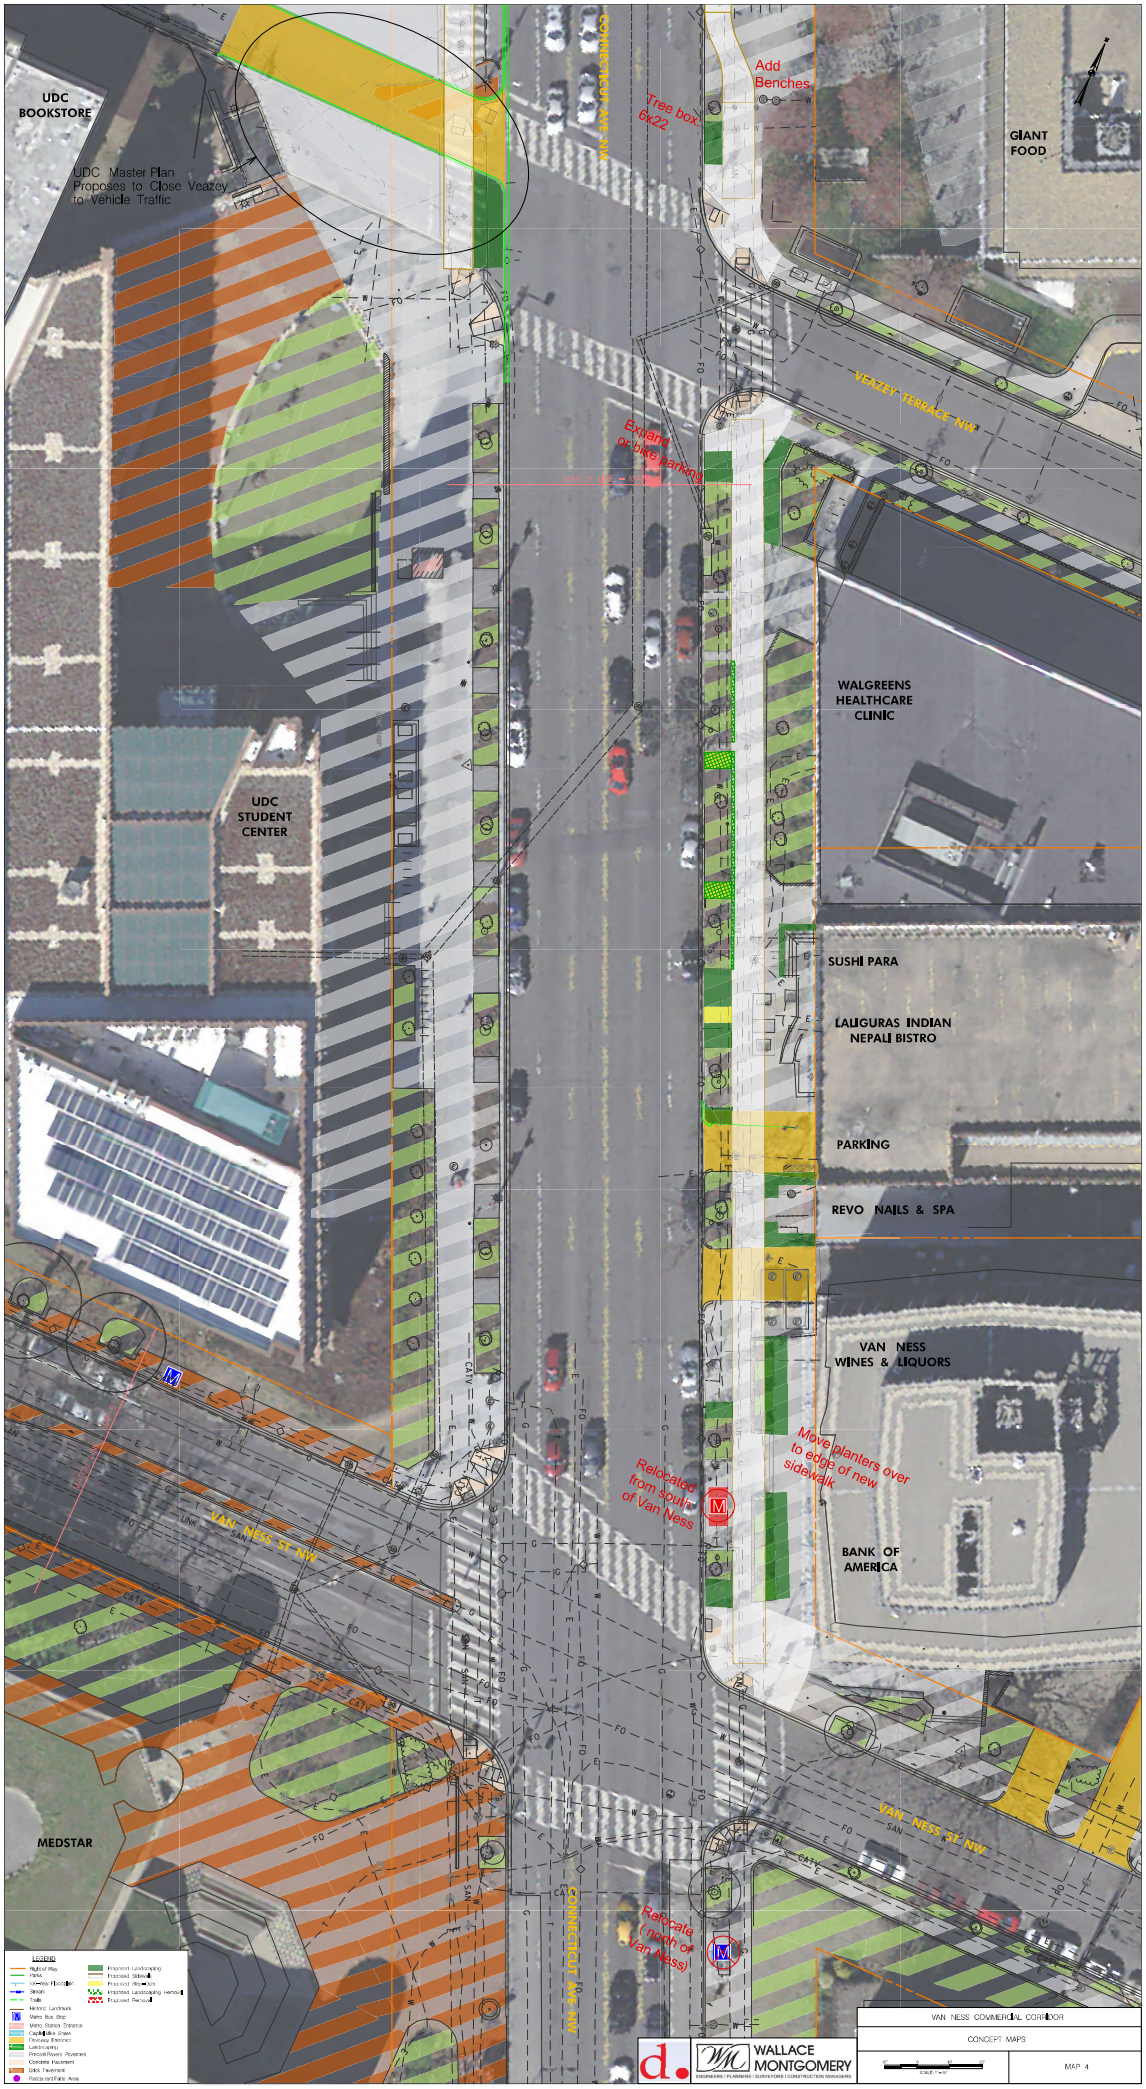
UDC BOOKSTORE
UDC Master Plan Proposes to Close Veazey to Vehicle Traffic
CONNECTICUT AV. NW
Add Benches
Tree box 6x22
GIANT FOOD
VEAZEY TERRACE NW
Expand bike parking
WALGREENS HEALTHCARE CLINIC
UDC STUDENT CENTER
SUSHI PARA
LALIGURAS INDIAN NEPALI BISTRO
PARKING
REVO NAILS & SPA
VAN NESS WINES & LIQUORS
Move planters over to edge of new sidewalk
Relocated from south of Van Ness
VAN NESS ST NW
BANK OF AMERICA
MEDSTAR
Relocate (north of Van Ness)
CONNECTICUT AV. NW
LEGEND
VAN NESS COMMERCIAL CORRIDOR
CONCEPT MAPS
WALLACE MONTGOMERY
MAP 4