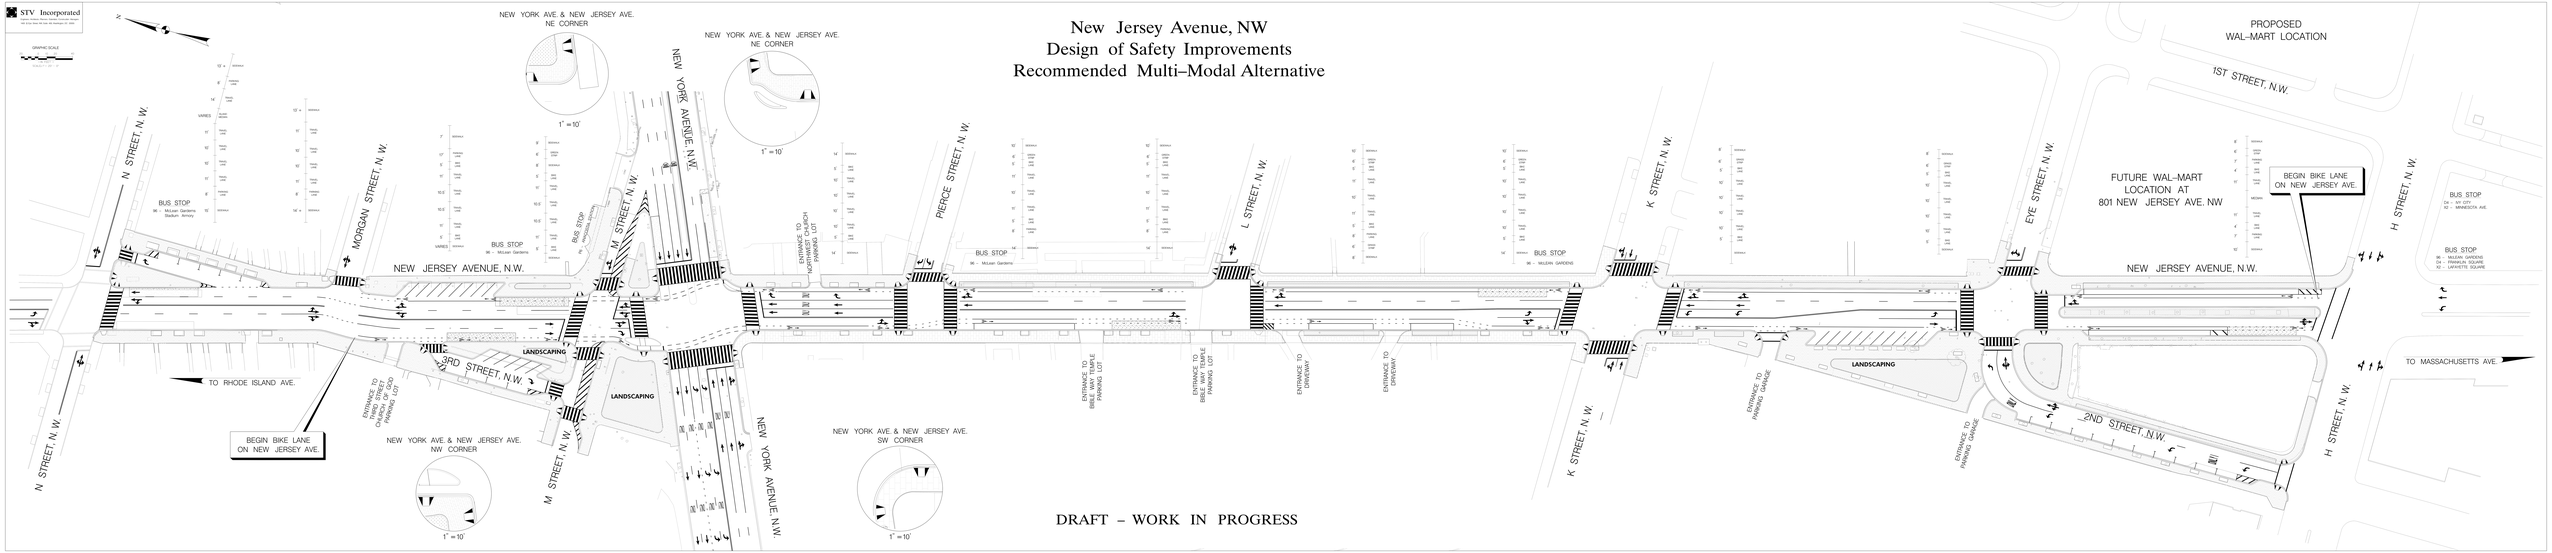
STV Incorporated
GRAPHIC SCALE
New Jersey Avenue, NW
Design of Safety Improvements
Recommended Multi–Modal Alternative
NEW YORK AVE. & NEW JERSEY AVE. NE CORNER
1" = 10'
NEW YORK AVE. & NEW JERSEY AVE. NE CORNER
1" = 10'
NEW YORK AVENUE, N.W.
N STREET, N.W.
MORGAN STREET, N.W.
M STREET, N.W.
PIERCE STREET, N.W.
L STREET, N.W.
K STREET, N.W.
EYE STREET, N.W.
H STREET, N.W.
1ST STREET, N.W.
2ND STREET, N.W.
3RD STREET, N.W.
NEW JERSEY AVENUE, N.W.
PROPOSED WAL–MART LOCATION
FUTURE WAL–MART LOCATION AT 801 NEW JERSEY AVE. NW
BUS STOP
96 – McLean Gardens
Stadium Armory
BUS STOP
96 – McLean Gardens
BUS STOP
96 – McLean Gardens
BUS STOP
96 – McLean Gardens
BUS STOP
96 – McLean Gardens
BUS STOP
96 – McLean Gardens
BUS STOP
96 – McLean Gardens
BUS STOP
54 – N/H CITY
52 – MINNESOTA AVE
BUS STOP
96 – McLEAN GARDENS
54 – FRANKLIN SQUARE
52 – LAFAYETTE SQUARE
ENTRANCE TO NORTHWEST CHURCH PARKING LOT
ENTRANCE TO BRIGHTWOOD APARTMENTS PARKING LOT
ENTRANCE TO BRIGHTWOOD APARTMENTS PARKING LOT
ENTRANCE TO DRIVEWAY
ENTRANCE TO DRIVEWAY
ENTRANCE TO PARKING GARAGE
ENTRANCE TO PARKING GARAGE
ENTRANCE TO THIRD CHURCH OF GOD PARKING LOT
LANDSCAPING
LANDSCAPING
LANDSCAPING
TO RHODE ISLAND AVE.
TO MASSACHUSETTS AVE.
BEGIN BIKE LANE ON NEW JERSEY AVE
BEGIN BIKE LANE ON NEW JERSEY AVE.
NEW YORK AVE. & NEW JERSEY AVE. NW CORNER
1" = 10'
NEW YORK AVE. & NEW JERSEY AVE. SW CORNER
1" = 10'
DRAFT – WORK IN PROGRESS