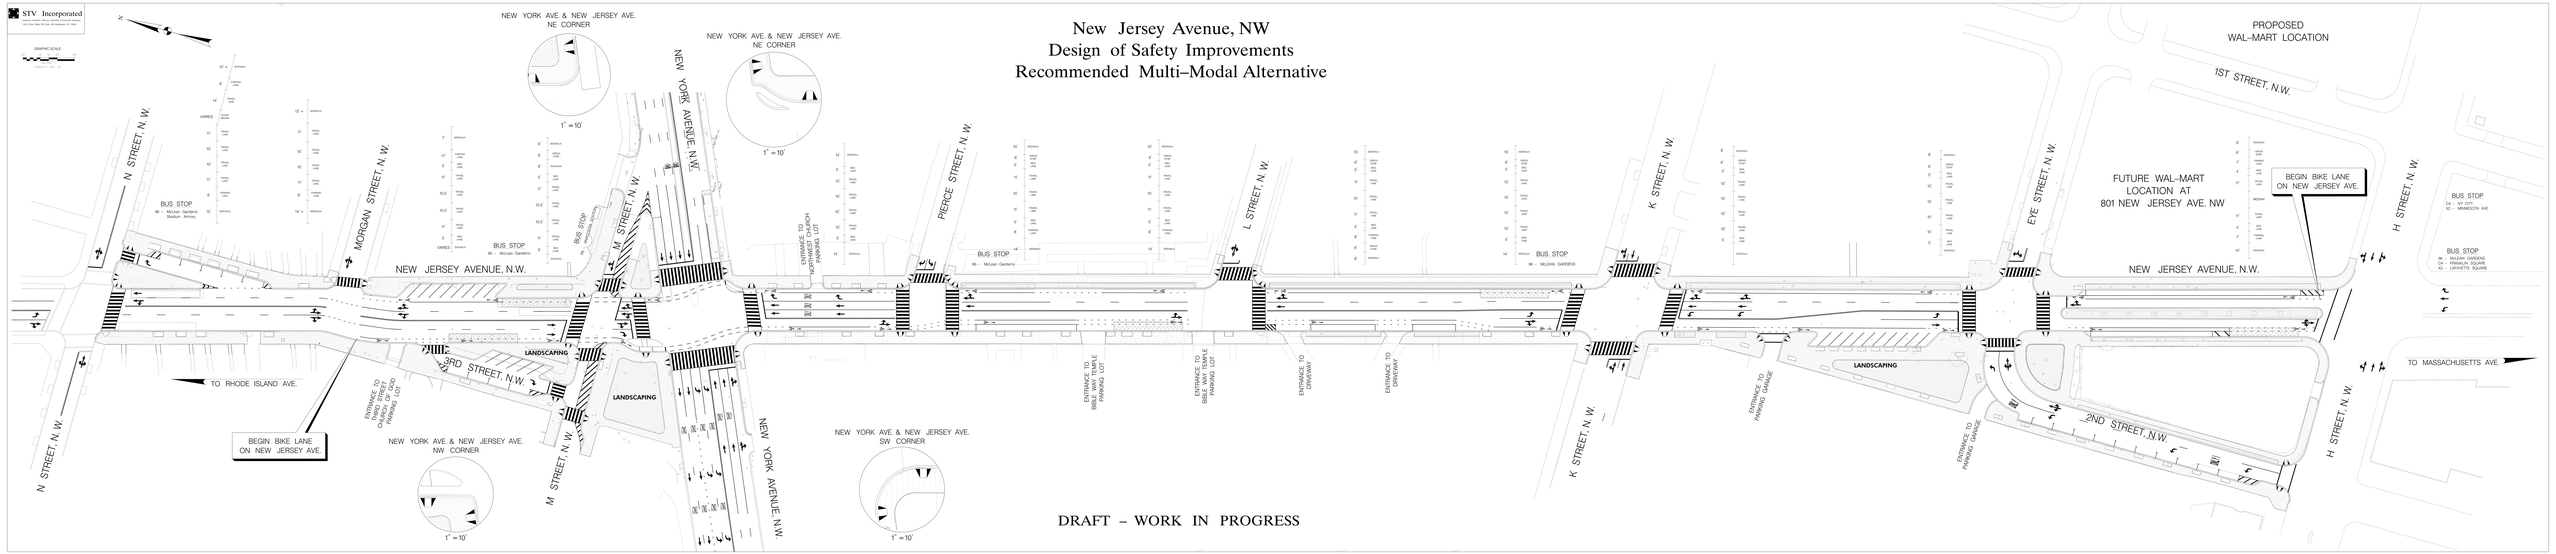
STV Incorporated
New Jersey Avenue, NW
Design of Safety Improvements
Recommended Multi–Modal Alternative
PROPOSED
WAL–MART LOCATION
1ST STREET, N.W.
FUTURE WAL–MART
LOCATION AT
801 NEW JERSEY AVE. NW
BEGIN BIKE LANE
ON NEW JERSEY AVE.
NEW YORK AVE. & NEW JERSEY AVE.
NE CORNER
NEW YORK AVE. & NEW JERSEY AVE.
NE CORNER
NEW YORK AVE. & NEW JERSEY AVE.
NW CORNER
NEW YORK AVE. & NEW JERSEY AVE.
SW CORNER
1" = 10'
N STREET, N.W.
MORGAN STREET, N.W.
M STREET, N.W.
NEW YORK AVENUE, N.W.
PIERCE STREET, N.W.
L STREET, N.W.
K STREET, N.W.
EYE STREET, N.W.
H STREET, N.W.
NEW JERSEY AVENUE, N.W.
3RD STREET, N.W.
2ND STREET, N.W.
BUS STOP
96 – McLean Gardens
Stadium Armory
BUS STOP
96 – McLean Gardens
BUS STOP
96 – McLean Gardens
BUS STOP
96 – McLean Gardens
BUS STOP
96 – McLean Gardens
BUS STOP
D4 – NY CITY
X2 – MINNESOTA AVE
BUS STOP
96 – McLEAN GARDENS
D4 – FRANKLIN SQUARE
X2 – LAFAYETTE SQUARE
LANDSCAPING
LANDSCAPING
LANDSCAPING
TO RHODE ISLAND AVE.
TO MASSACHUSETTS AVE.
BEGIN BIKE LANE
ON NEW JERSEY AVE.
ENTRANCE TO THIRD STREET CHURCH OF GOD PARKING LOT
ENTRANCE TO NORTHWEST CHURCH PARKING LOT
ENTRANCE TO BIBLE WAY TEMPLE PARKING LOT
ENTRANCE TO BIBLE WAY TEMPLE PARKING LOT
ENTRANCE TO DRIVEWAY
ENTRANCE TO DRIVEWAY
ENTRANCE TO PARKING GARAGE
ENTRANCE TO PARKING GARAGE
DRAFT – WORK IN PROGRESS