PENNSYLVANIA AVE-MINNESOTA AVE, SE INTERSECTION IMPROVEMENTS
TURNING MOVEMENTS

BUILD ALTERNATIVE 1 - REVISED SQUARE

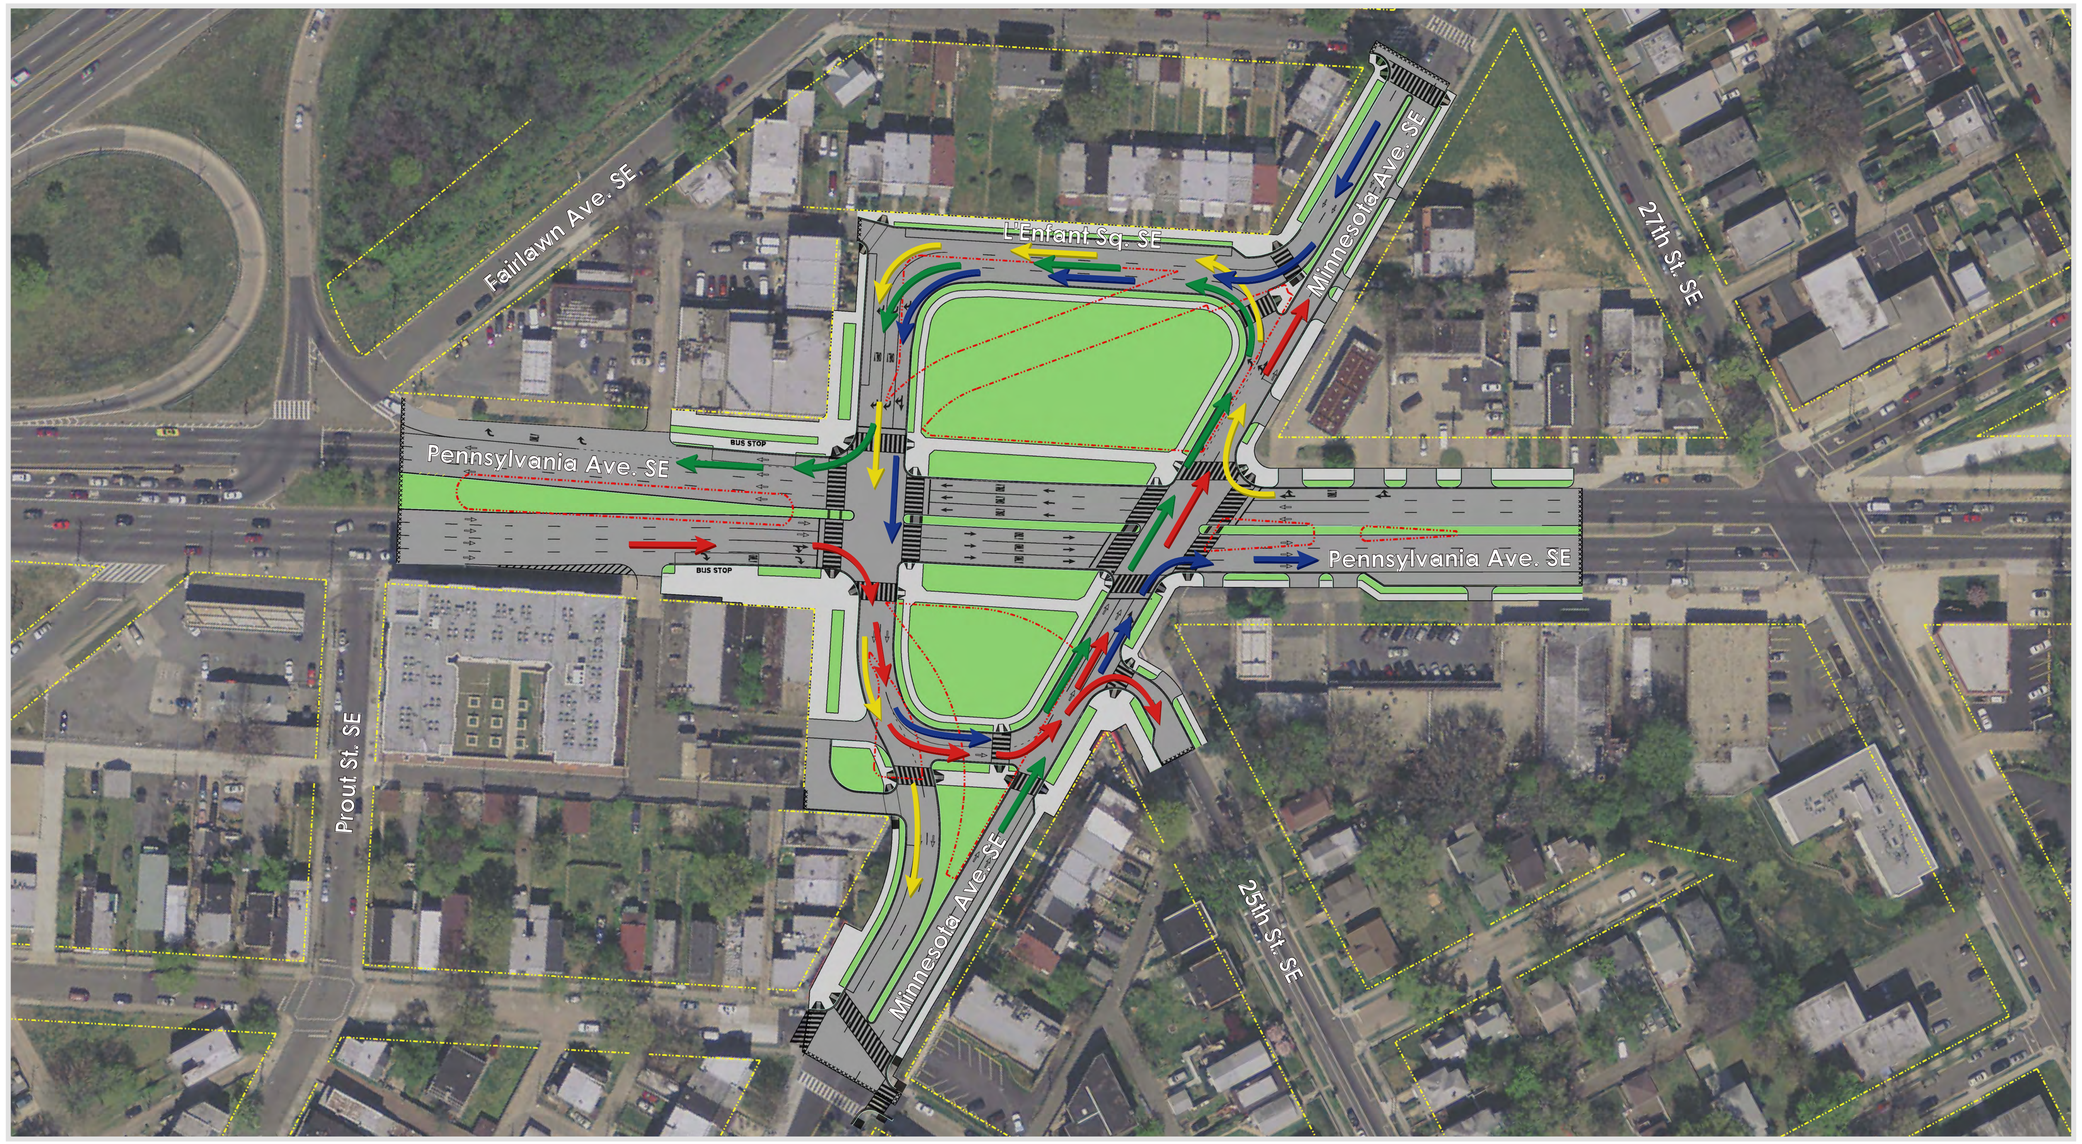

BUILD ALTERNATIVE 2 - CONVENTIONAL INTERSECTION

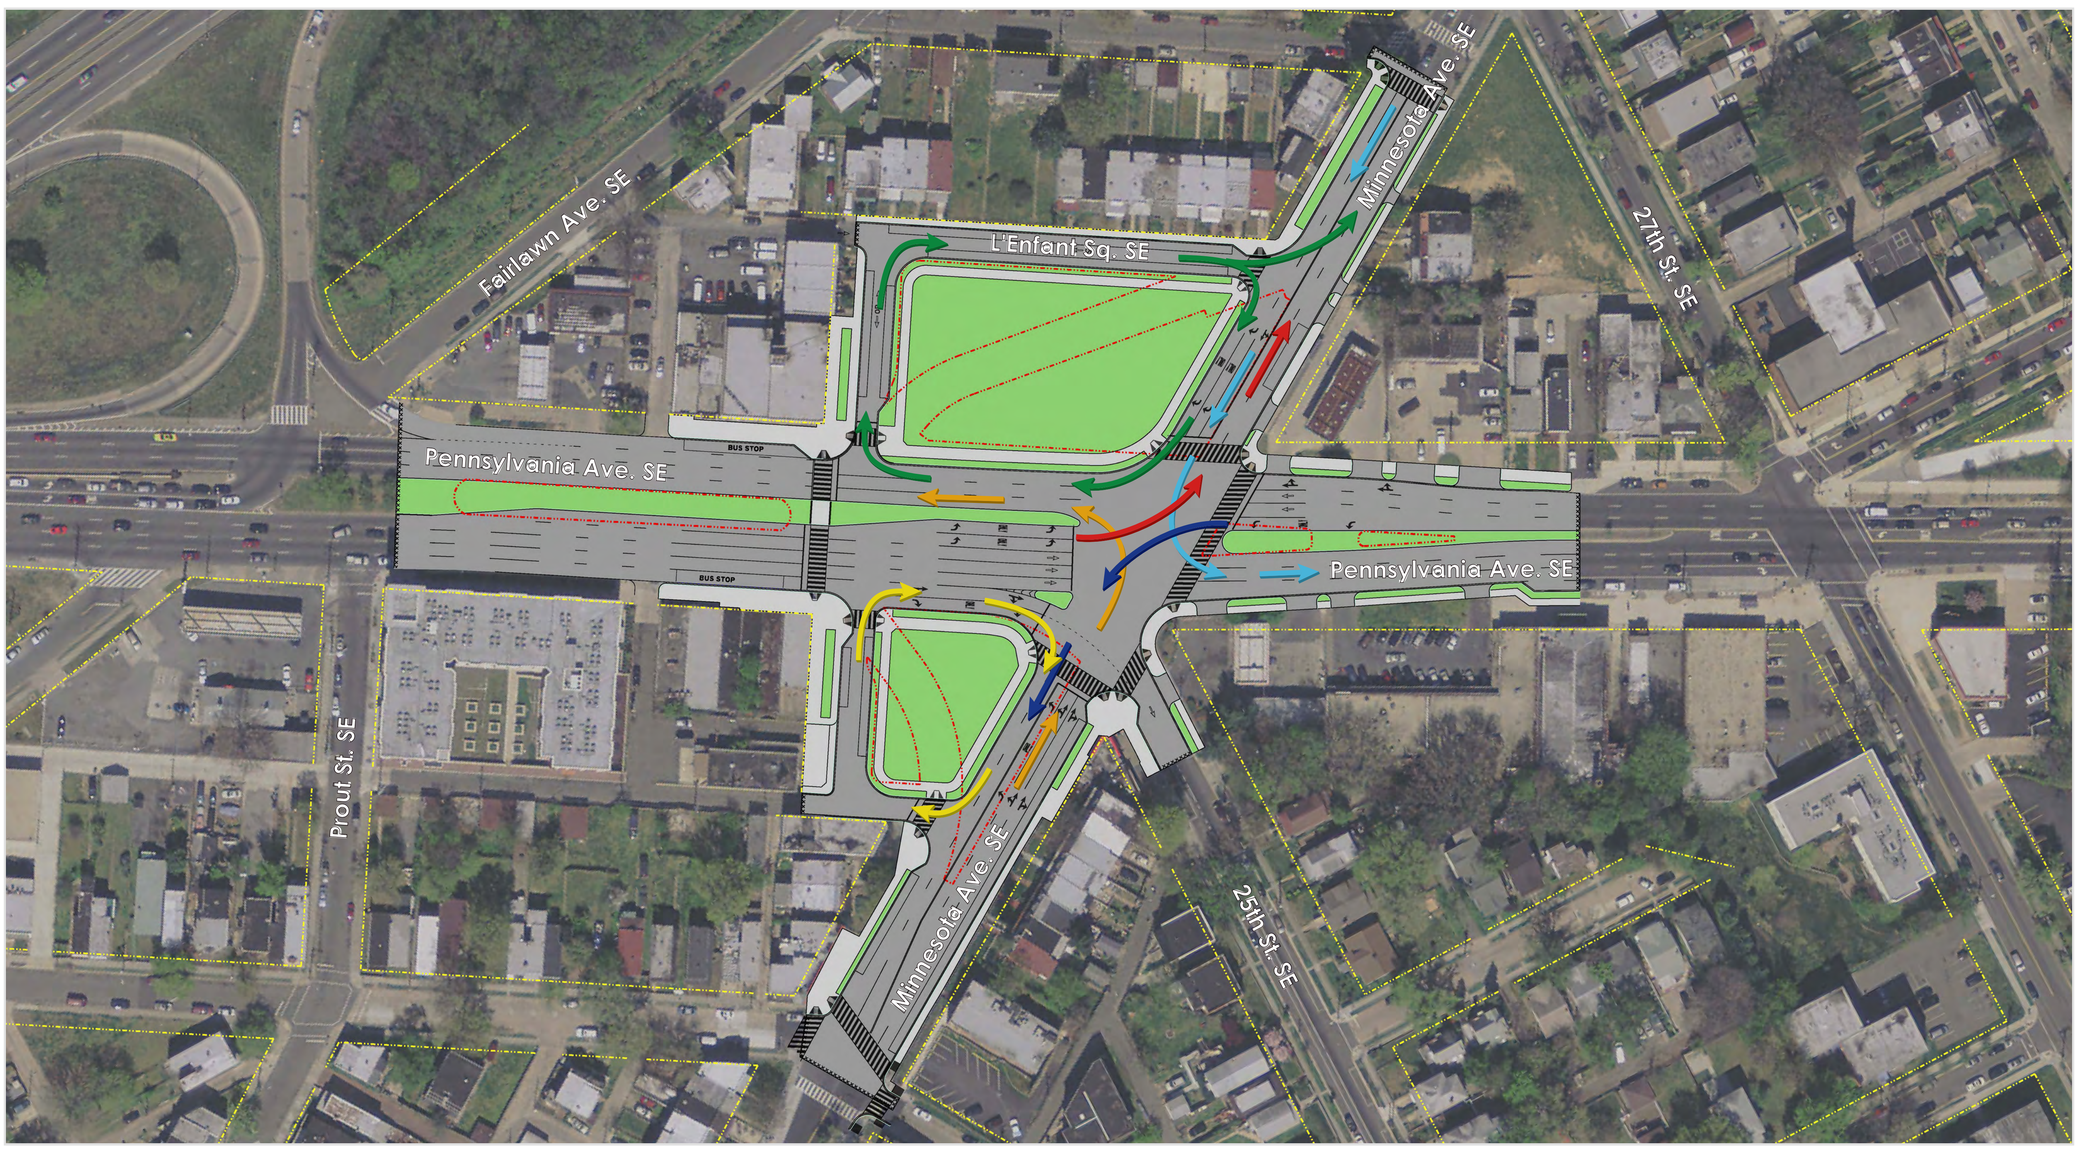

Turning Movements

Proposed Park Area / Green Space