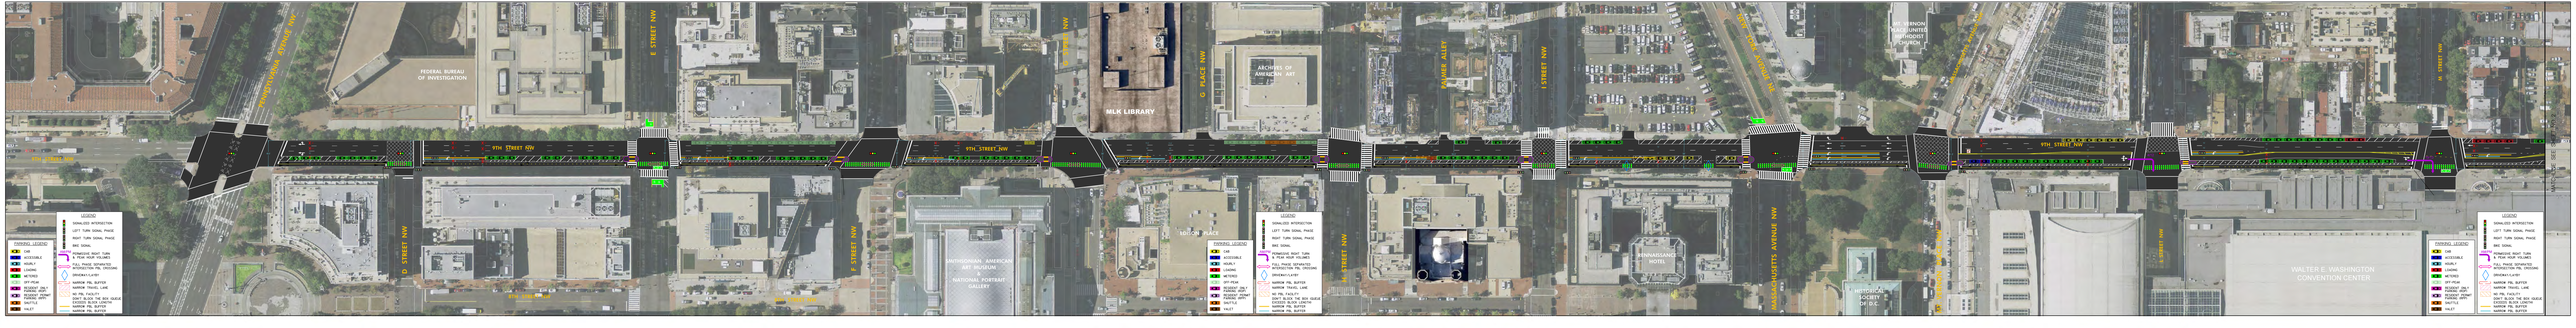

EASTERN DOWNTOWN

ALTERNATIVE 4 - 9TH STREET NW

Sheet 1 of 2