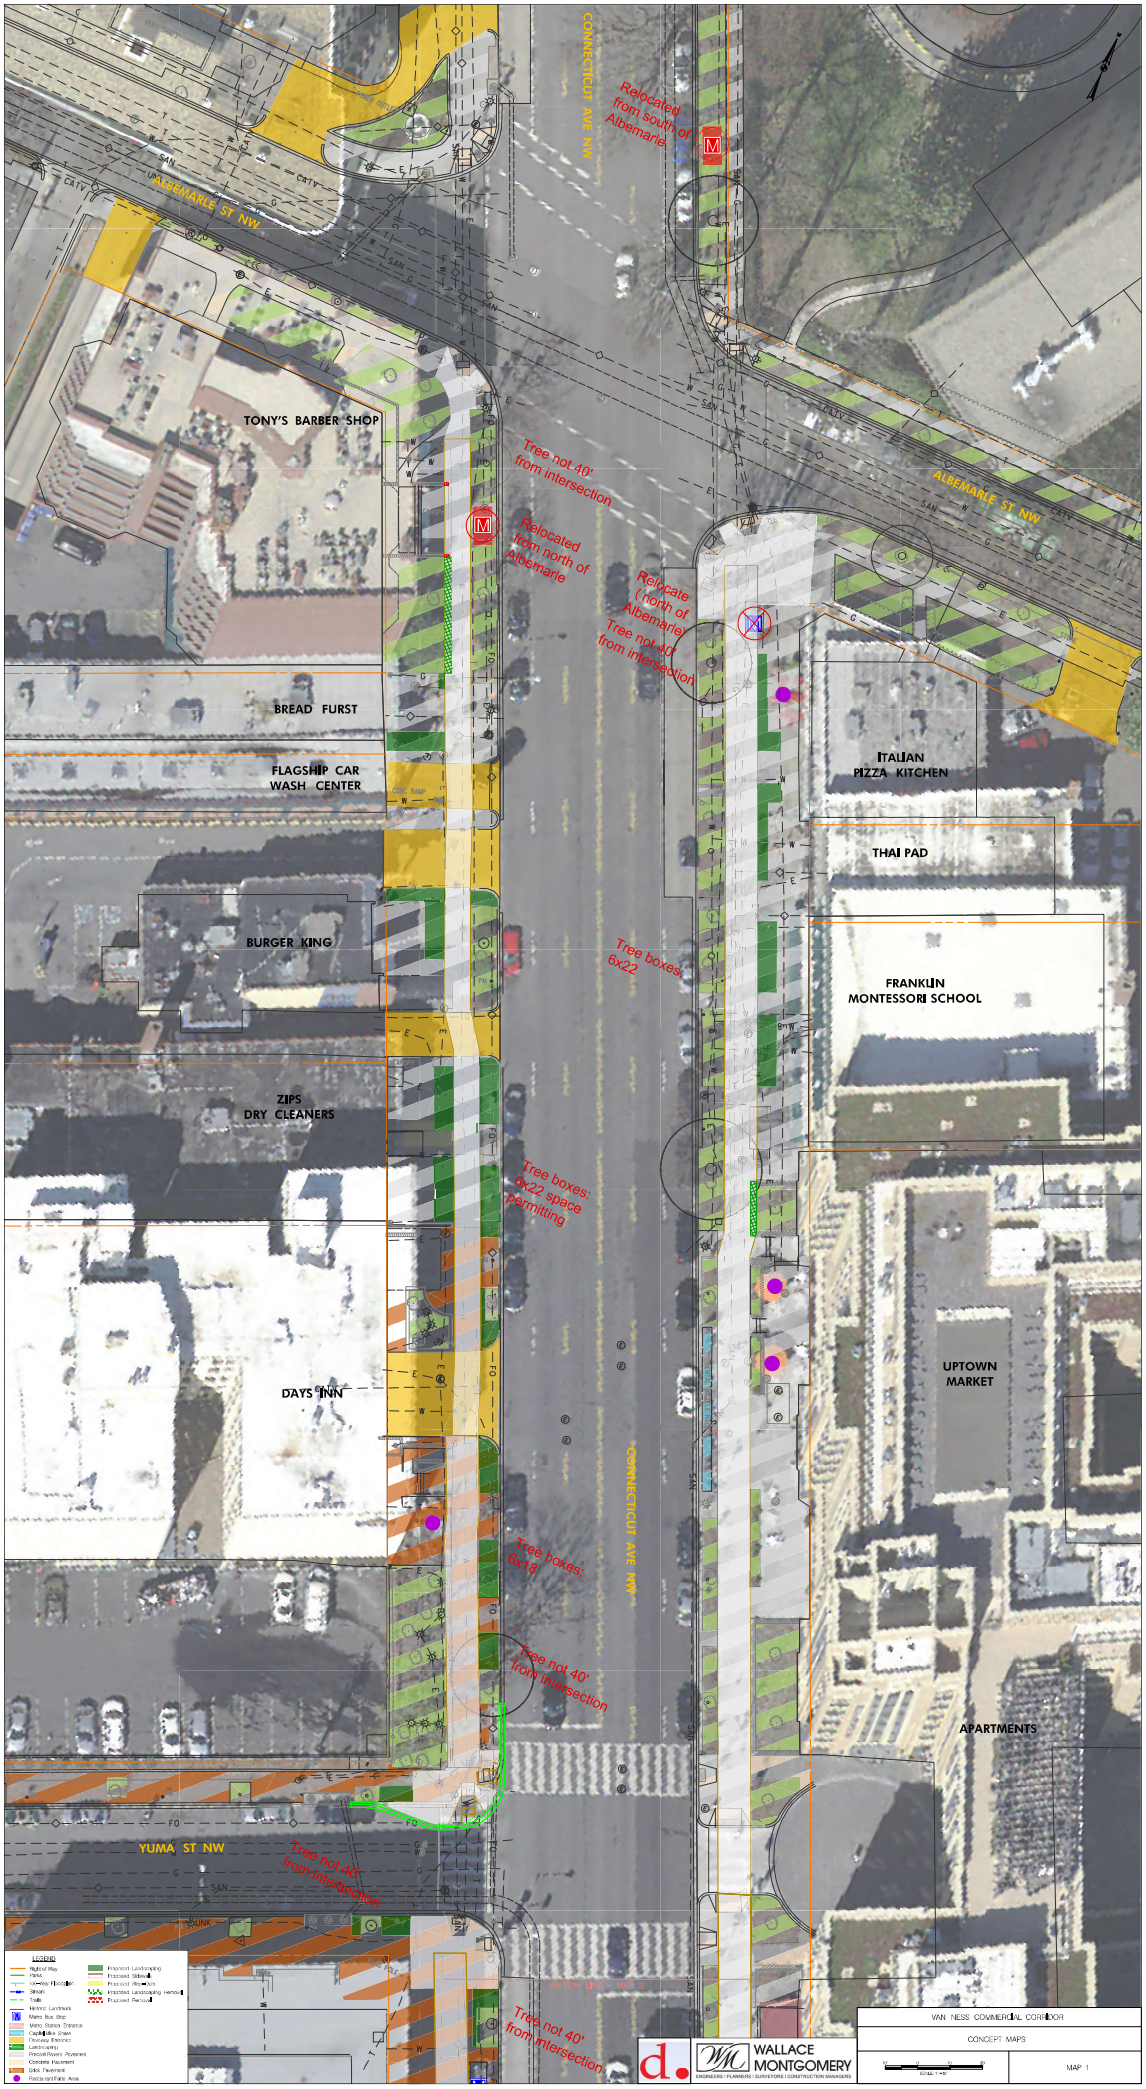
CONNECTICUT AVE NW
ALBEMARLE ST NW
Relocated from south of Albemarle
TONY'S BARBER SHOP
Tree not 40' from intersection
Relocated from north of Albemarle
Relocate (north of Albemarle) Tree not 40' from intersection
BREAD FURST
FLAGSHIP CAR WASH CENTER
ITALIAN PIZZA KITCHEN
THAI PAD
BURGER KING
Tree boxes 6x22
FRANKLIN MONTESSORI SCHOOL
ZIPS DRY CLEANERS
Tree boxes: 6x22 space permitting
DAYS INN
UPTOWN MARKET
Tree boxes: 6x16
Tree not 40' from intersection
APARTMENTS
YUMA ST NW
Tree not 40' from intersection
Tree not 40' from intersection
VAN NESS COMMERCIAL CORRIDOR
CONCEPT MAPS
WALLACE MONTGOMERY
MAP 1

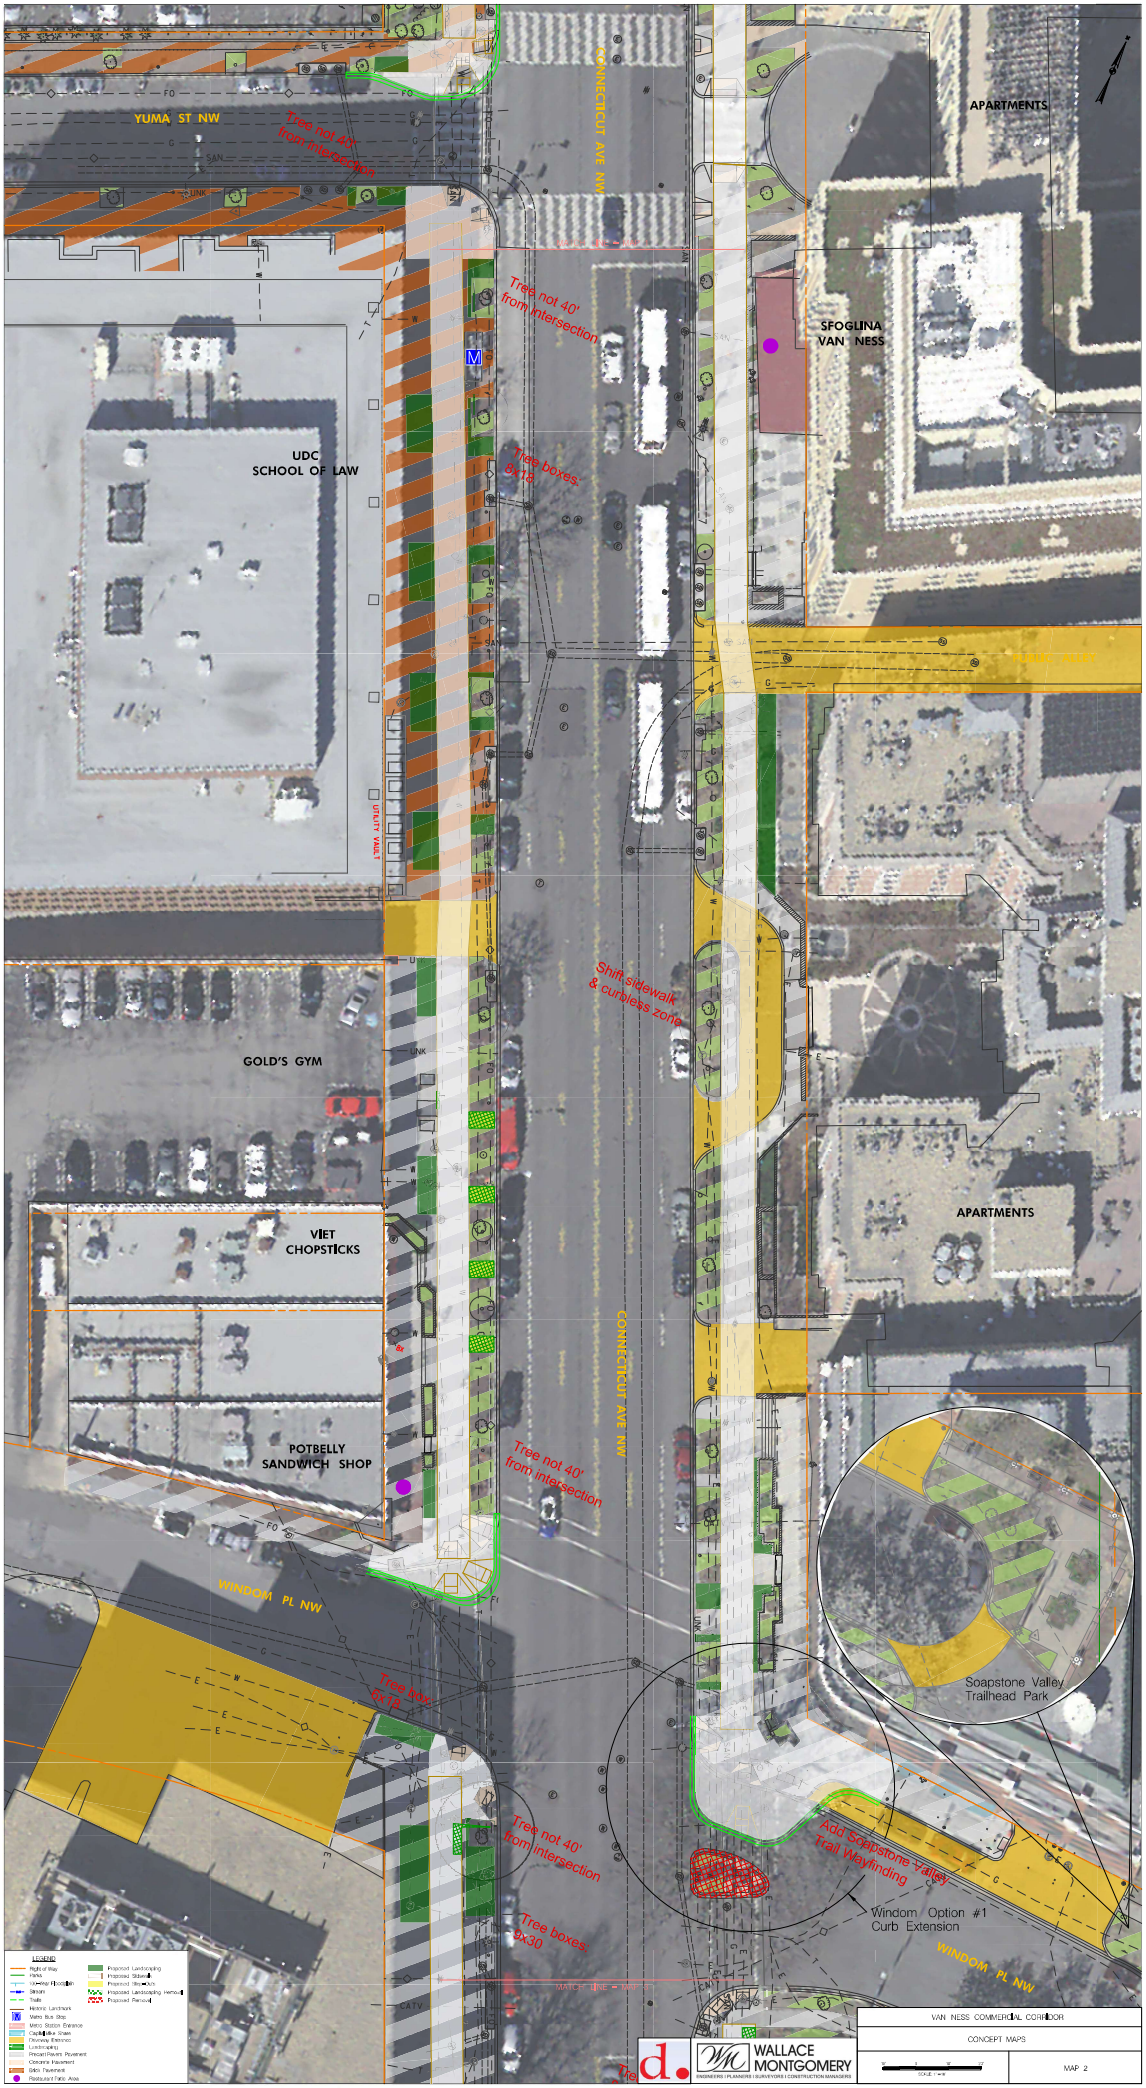
YUMA ST NW
Tree not 40' from intersection
CONNECTICUT AVE NW
APARTMENTS
Tree not 40' from intersection
SFOGLINA VAN NESS
UDC SCHOOL OF LAW
Tree boxes: 8x15
UTILITY VAULT
Shift sidewalk & curbless zone
GOLD'S GYM
VIET CHOPSTICKS
APARTMENTS
CONNECTICUT AVE NW
POTBELLY SANDWICH SHOP
Tree not 40' from intersection
WINDOM PL NW
Tree box 5x15
Soapstone Valley Trailhead Park
Tree not 40' from intersection
Add Soapstone Valley Trail Wayfinding
Windom Option #1 Curb Extension
Tree boxes: 9x30
WINDOM PL NW
LEGEND
VAN NESS COMMERCIAL CORRIDOR
CONCEPT MAPS
WALLACE MONTGOMERY
MAP 2