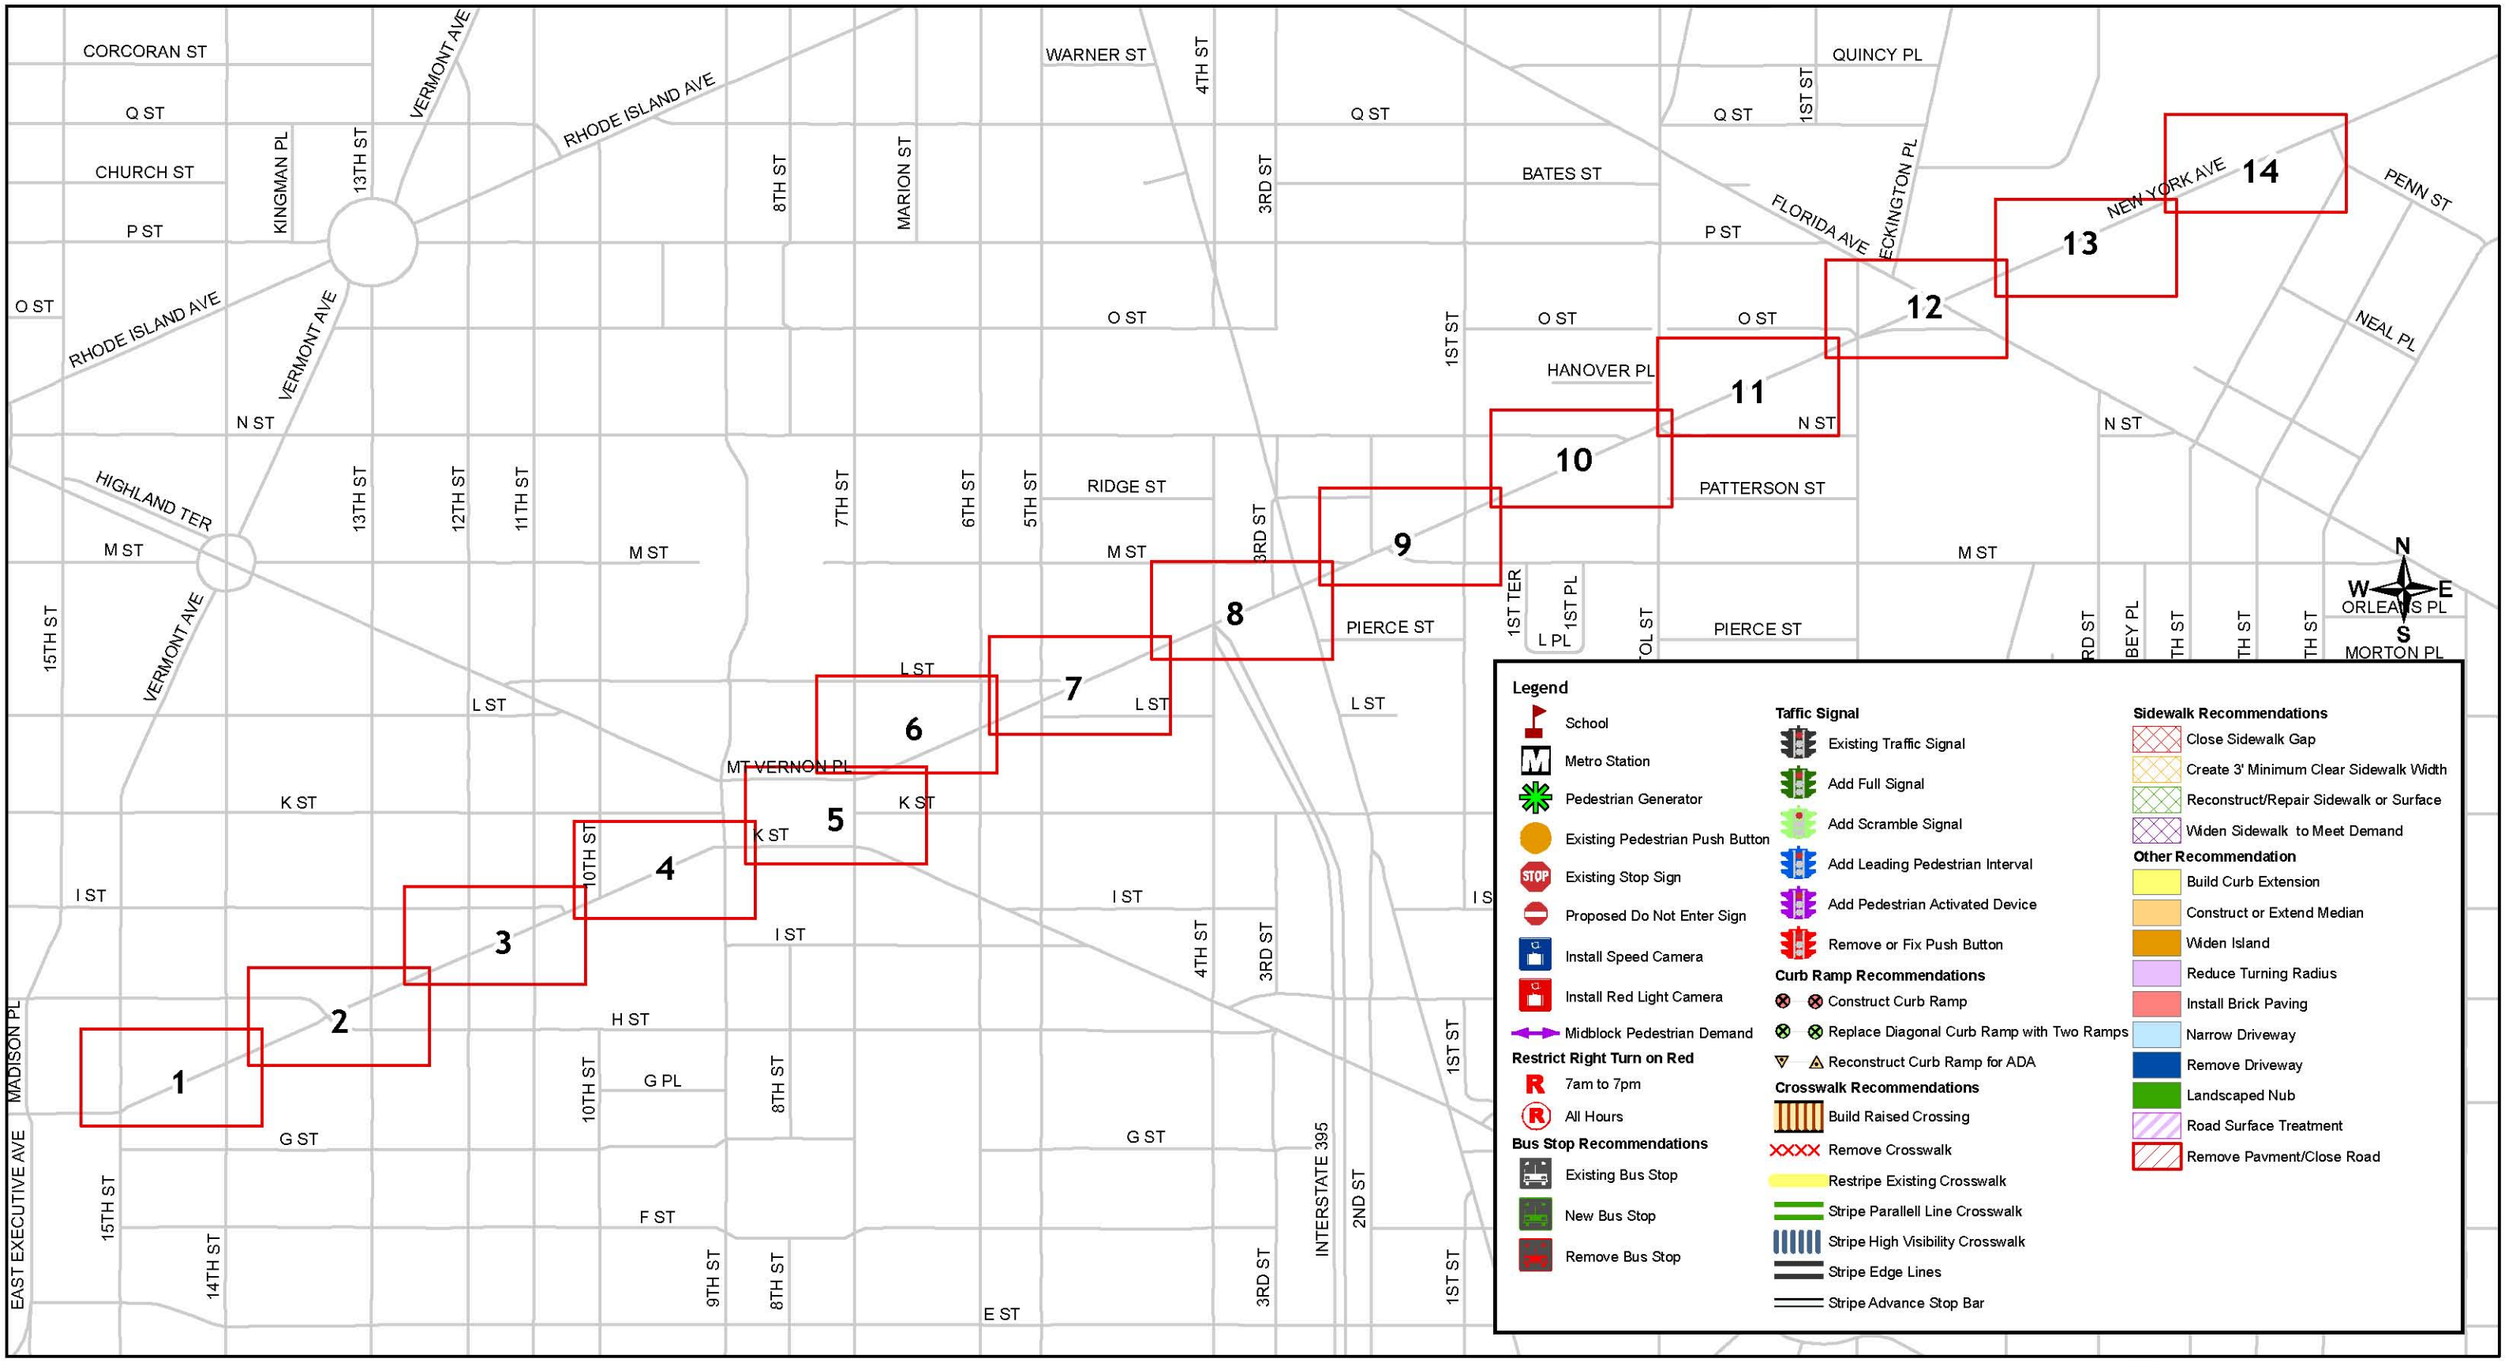

New York Ave

District of Columbia Pedestrian Master Plan Draft Recommendations

0 0.1 0.2 0.4 Mile

d. District Department of Transportation

ToolеDesignGroup

November 2007

New York Ave

0 12.5 25 50 75 100 Feet

District of Columbia Pedestrian Master Plan Draft Recommendations

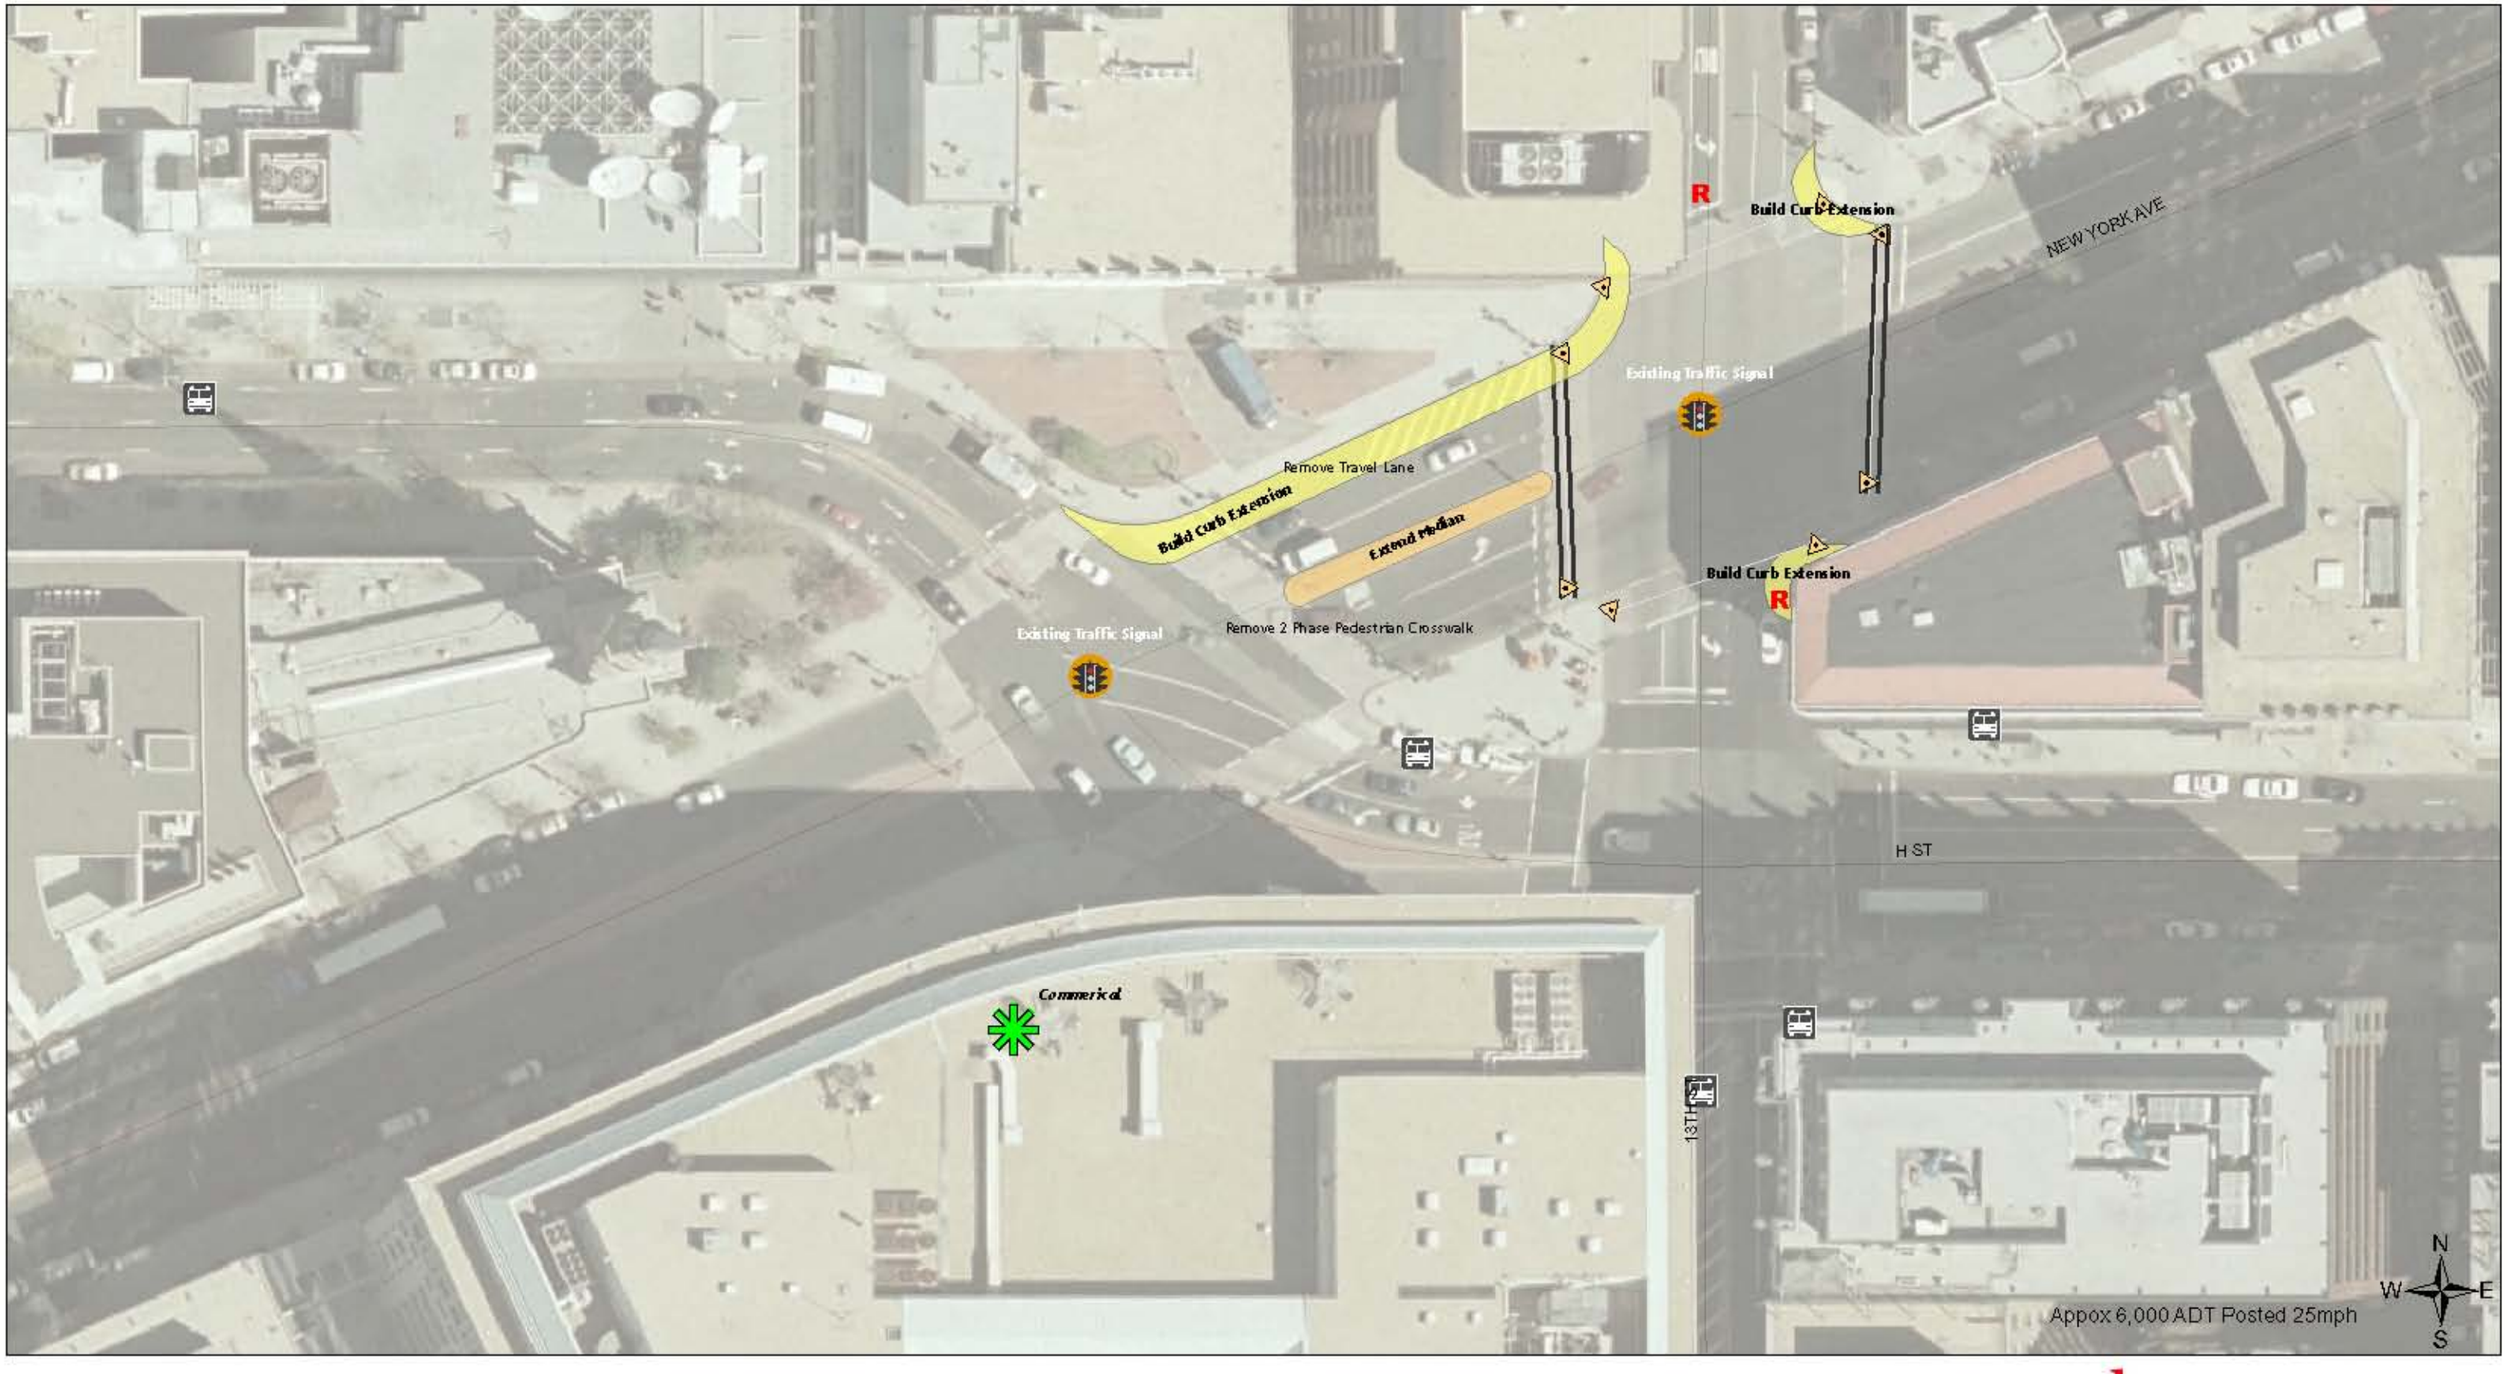

New York Ave

0 12.5 25 50 75 100 Feet

District of Columbia Pedestrian Master Plan Draft Recommendations

ToolleDesignGroup

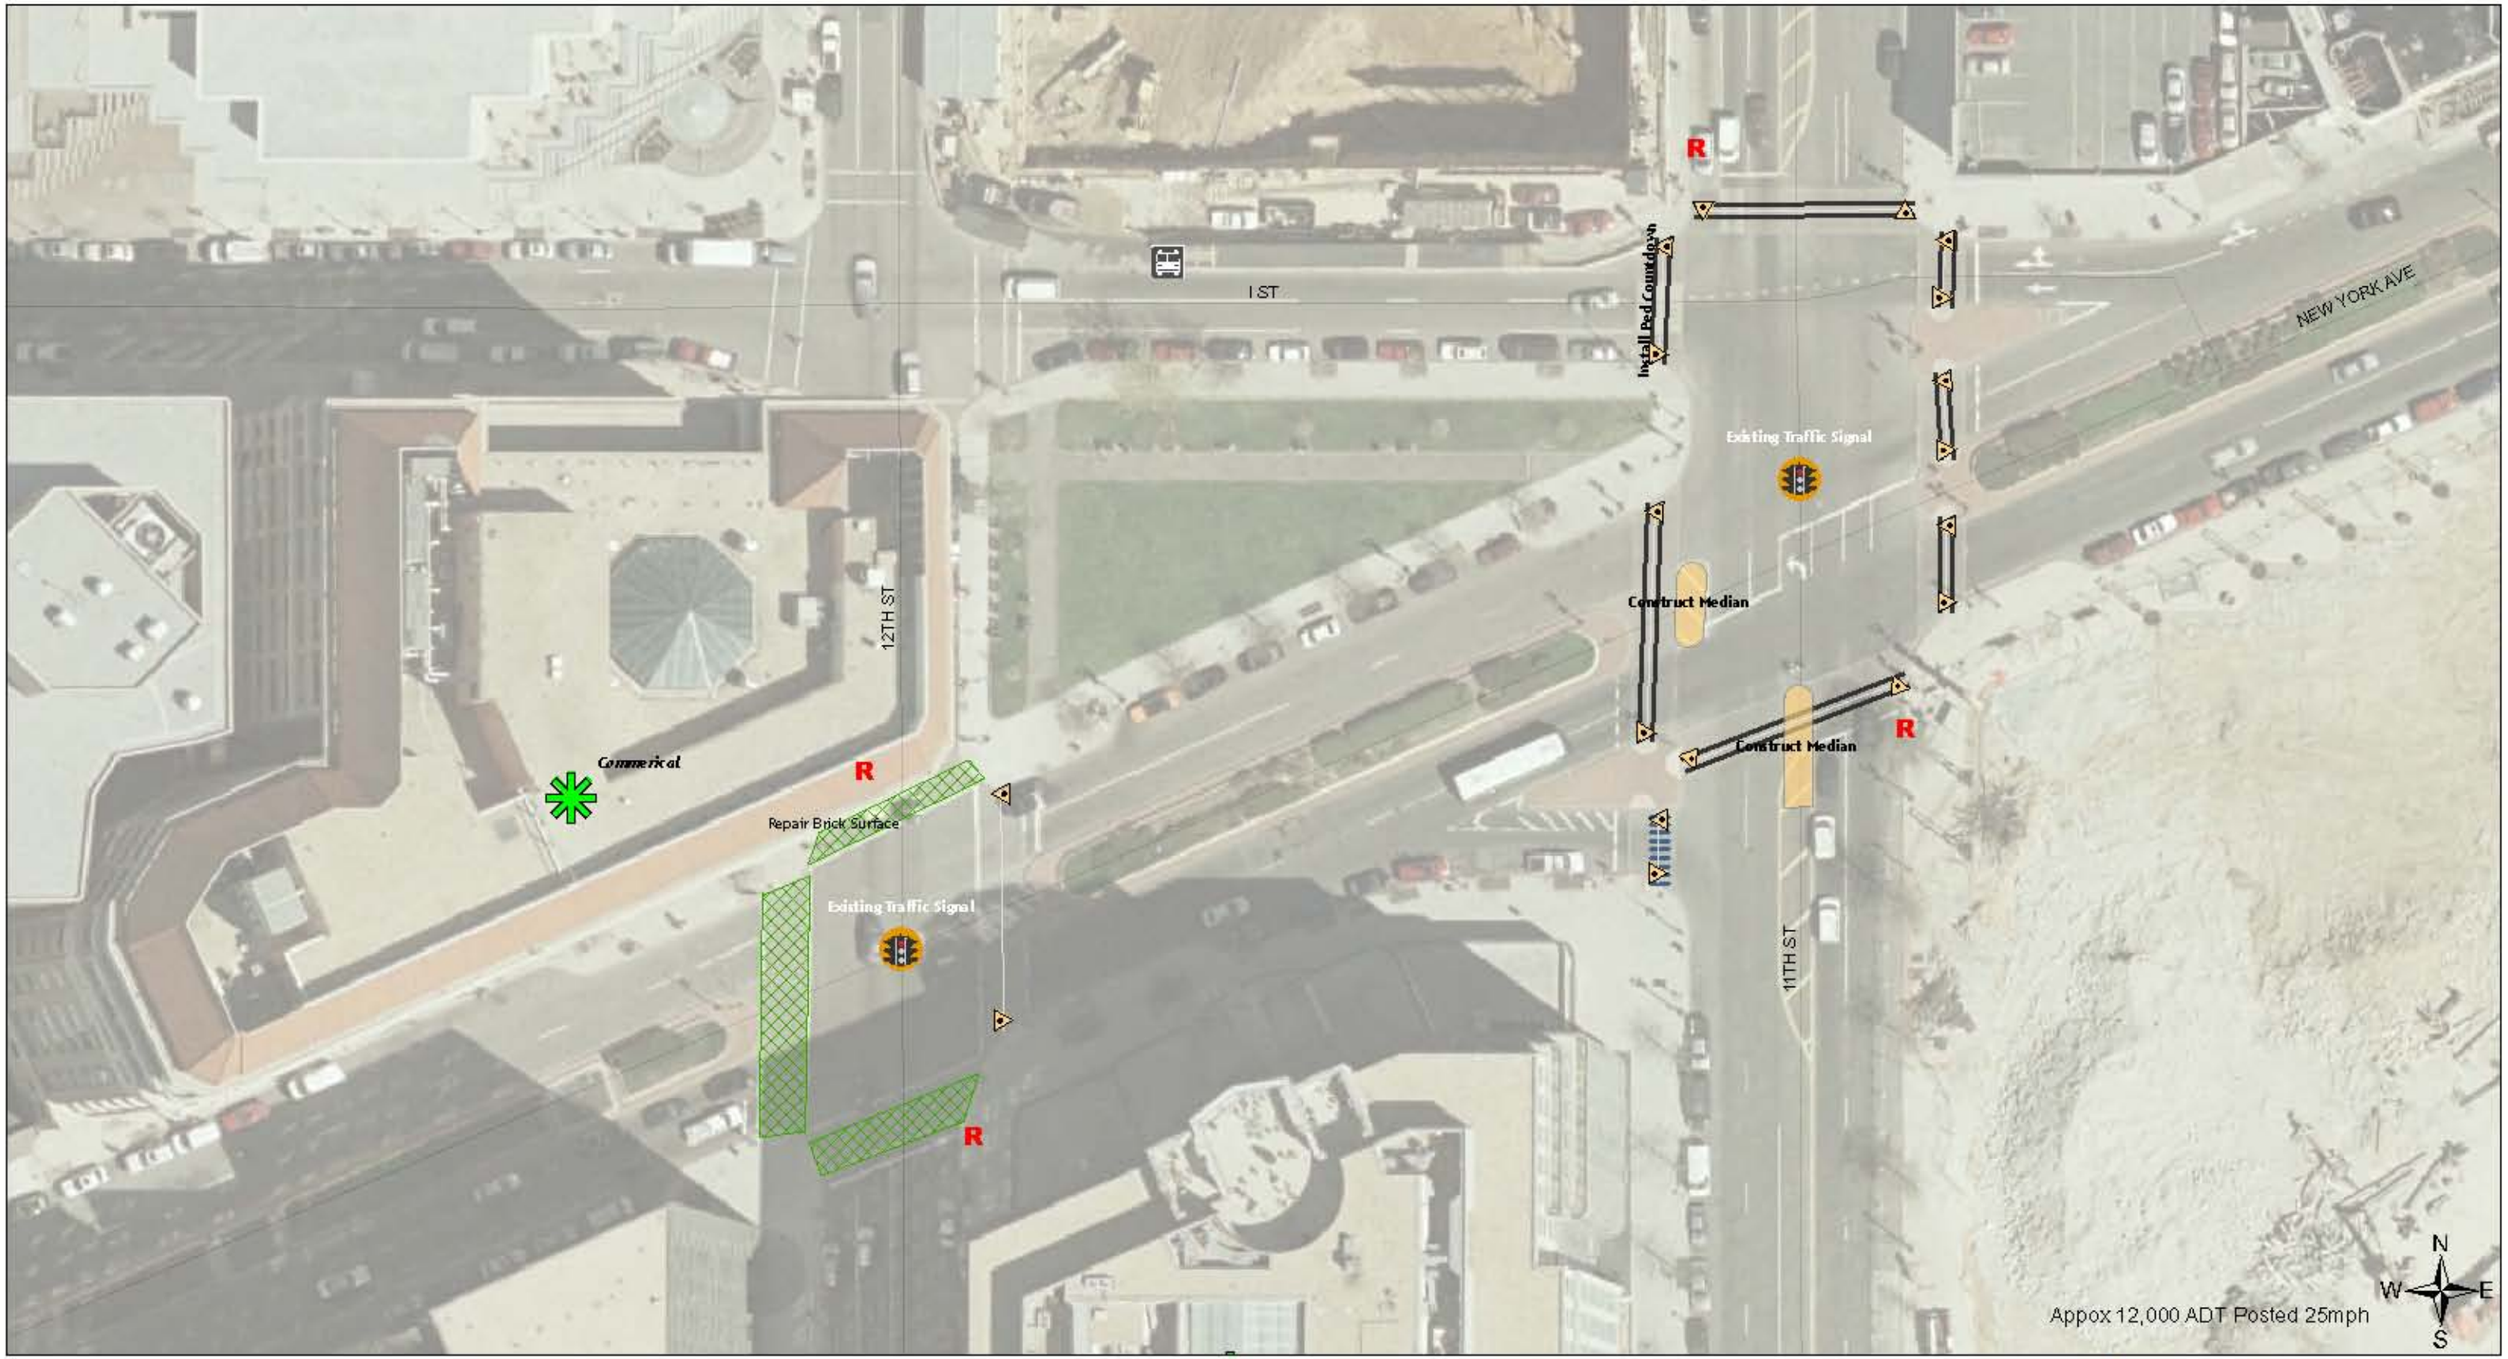

New York Ave

0 12.5 25 50 75 100 Feet

District of Columbia Pedestrian Master Plan Draft Recommendations

New York Ave

0 12.5 25 50 75 100 Feet

District of Columbia Pedestrian Master Plan Draft Recommendations

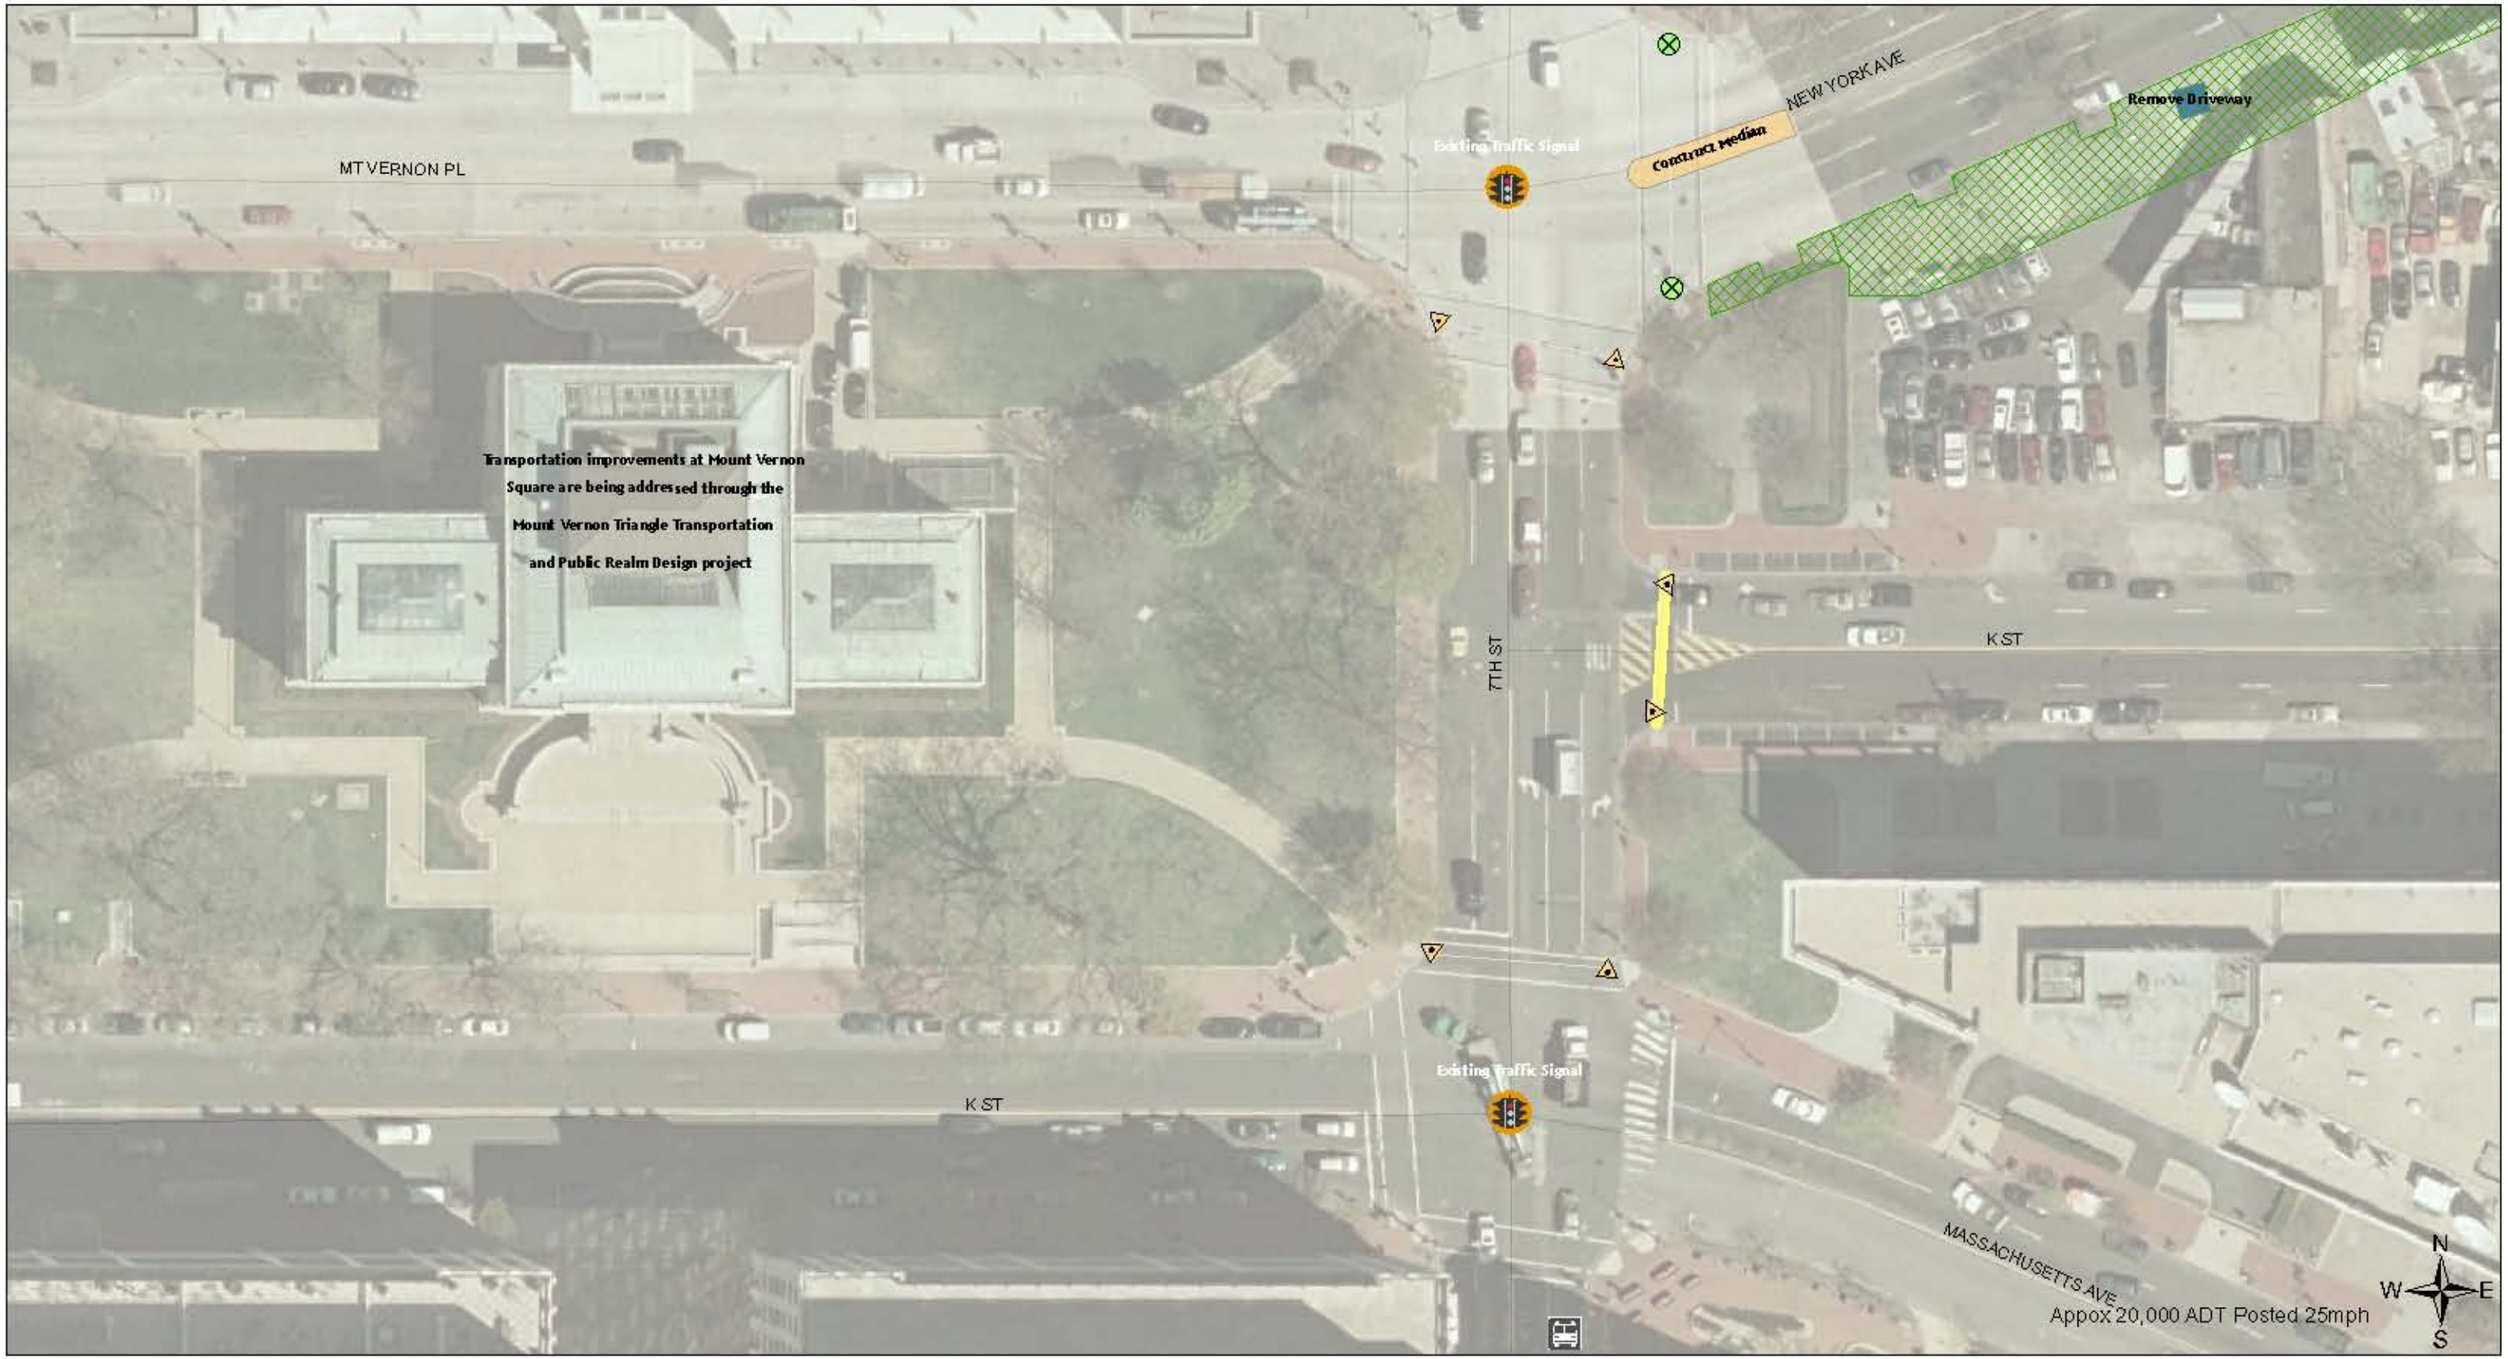

New York Ave

0 12.5 25 50 75 100 Feet

District of Columbia Pedestrian Master Plan Draft Recommendations

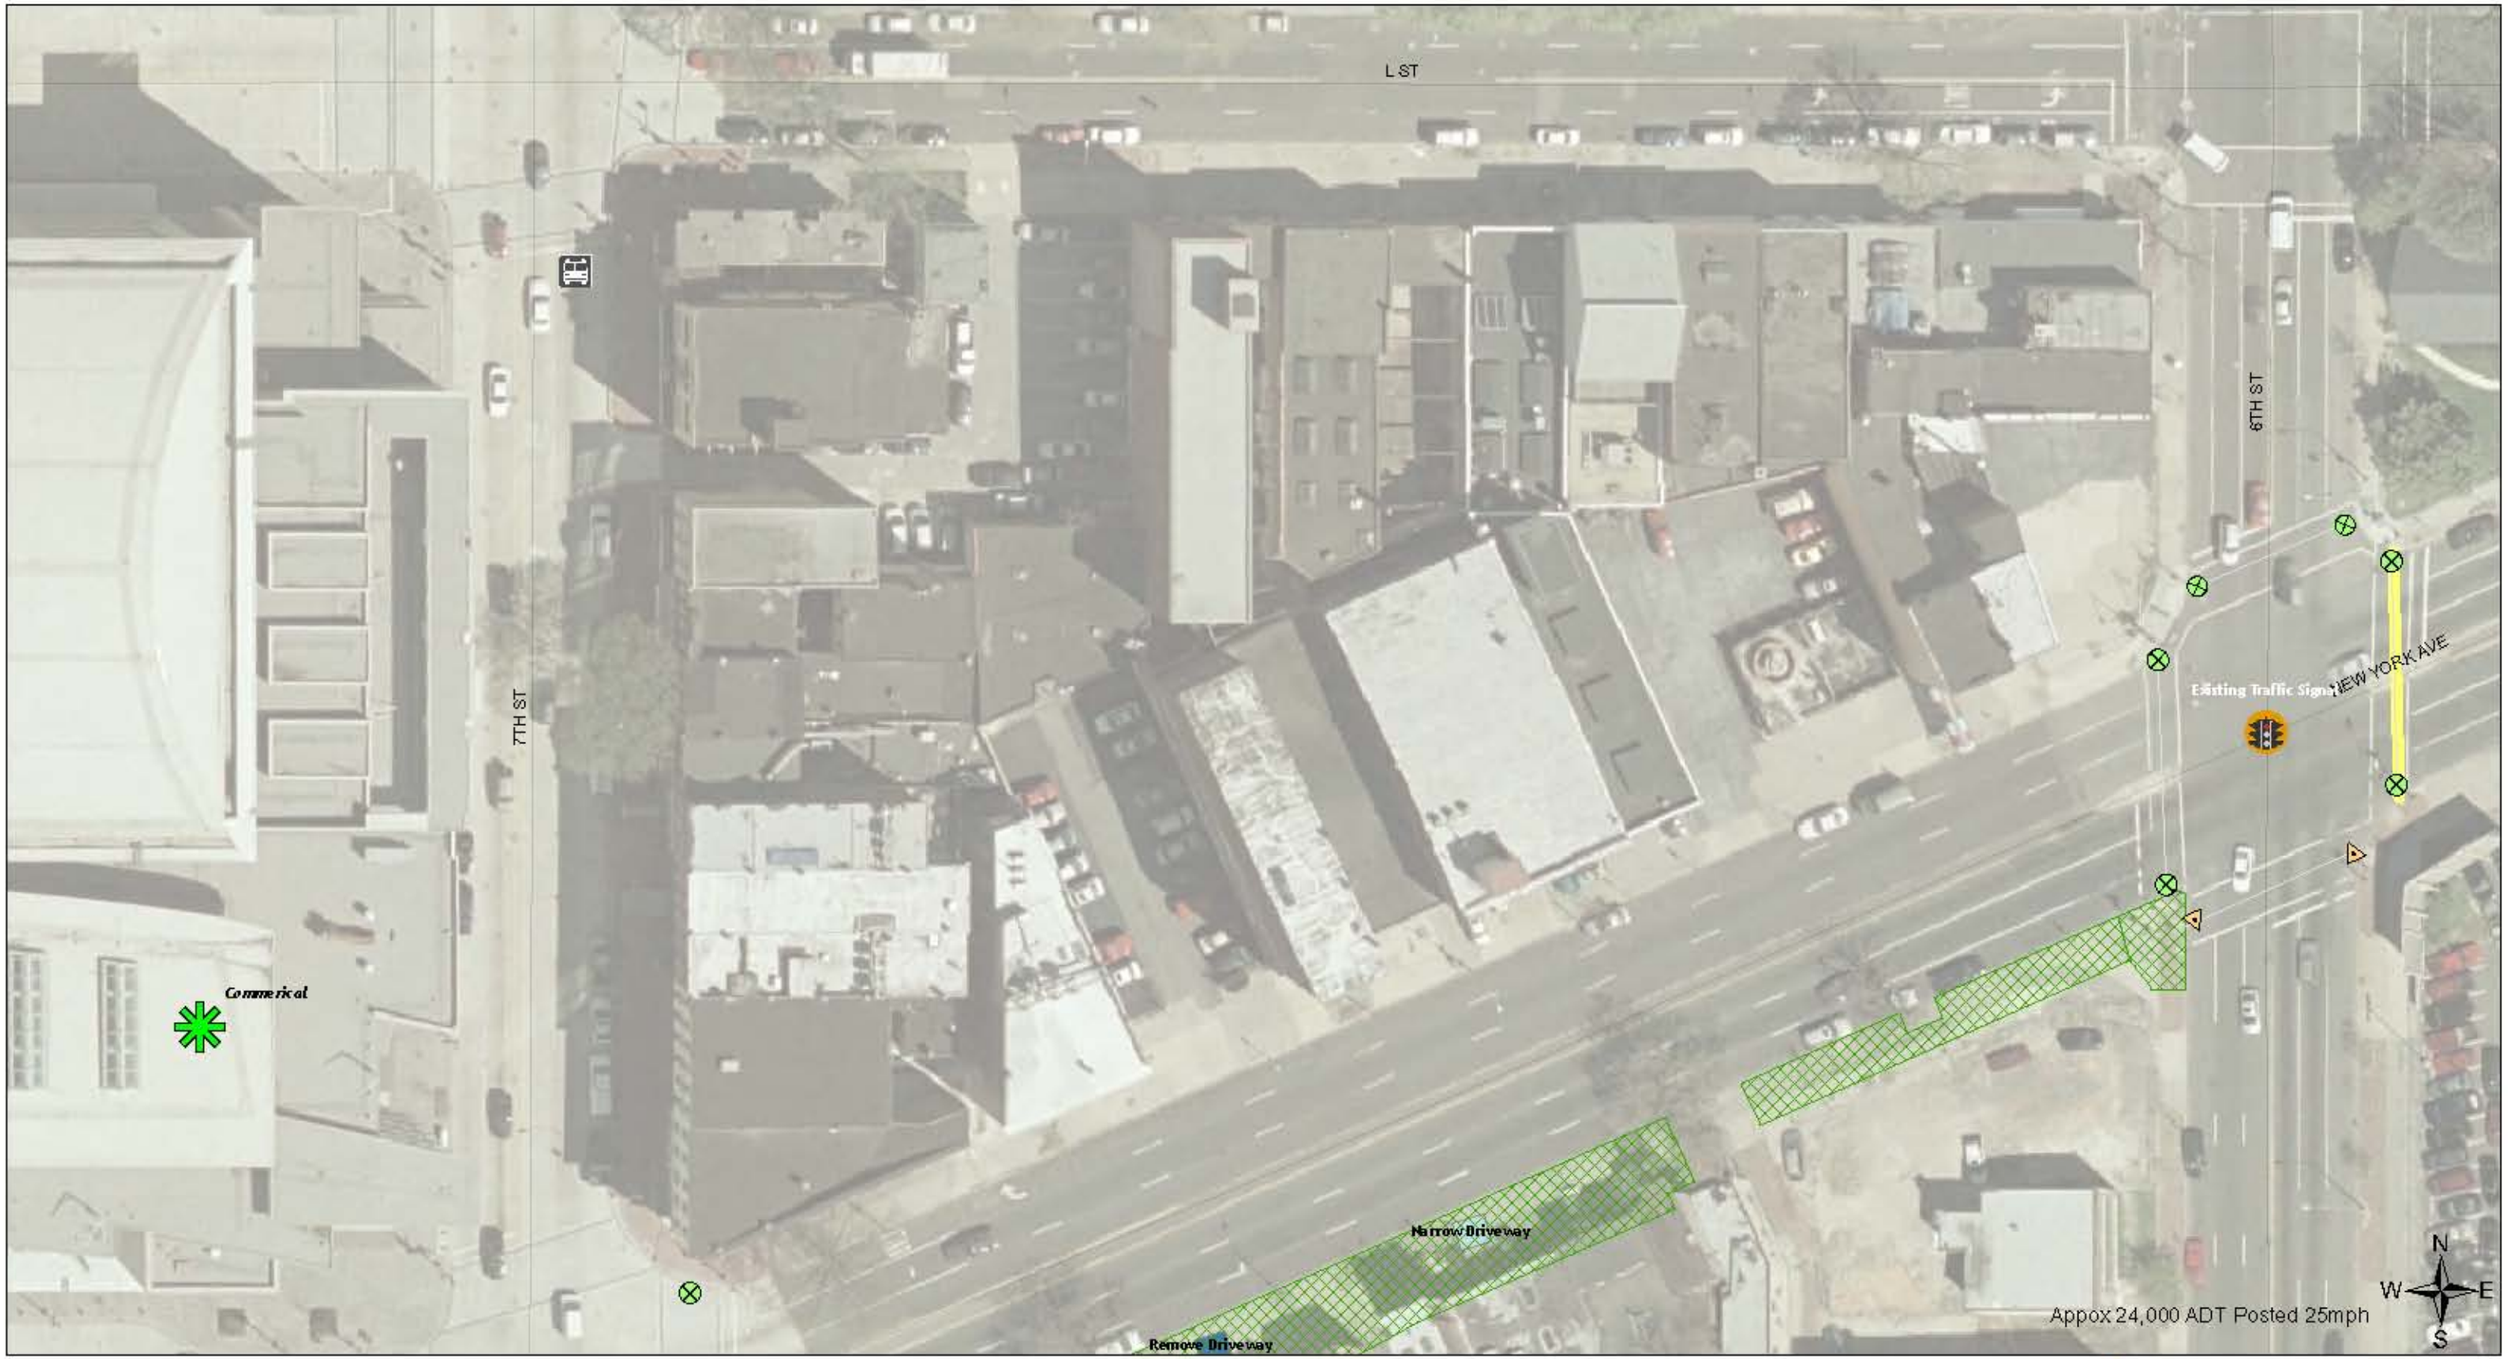

New York Ave

0 12.5 25 50 75 100 Feet

District of Columbia Pedestrian Master Plan Draft Recommendations

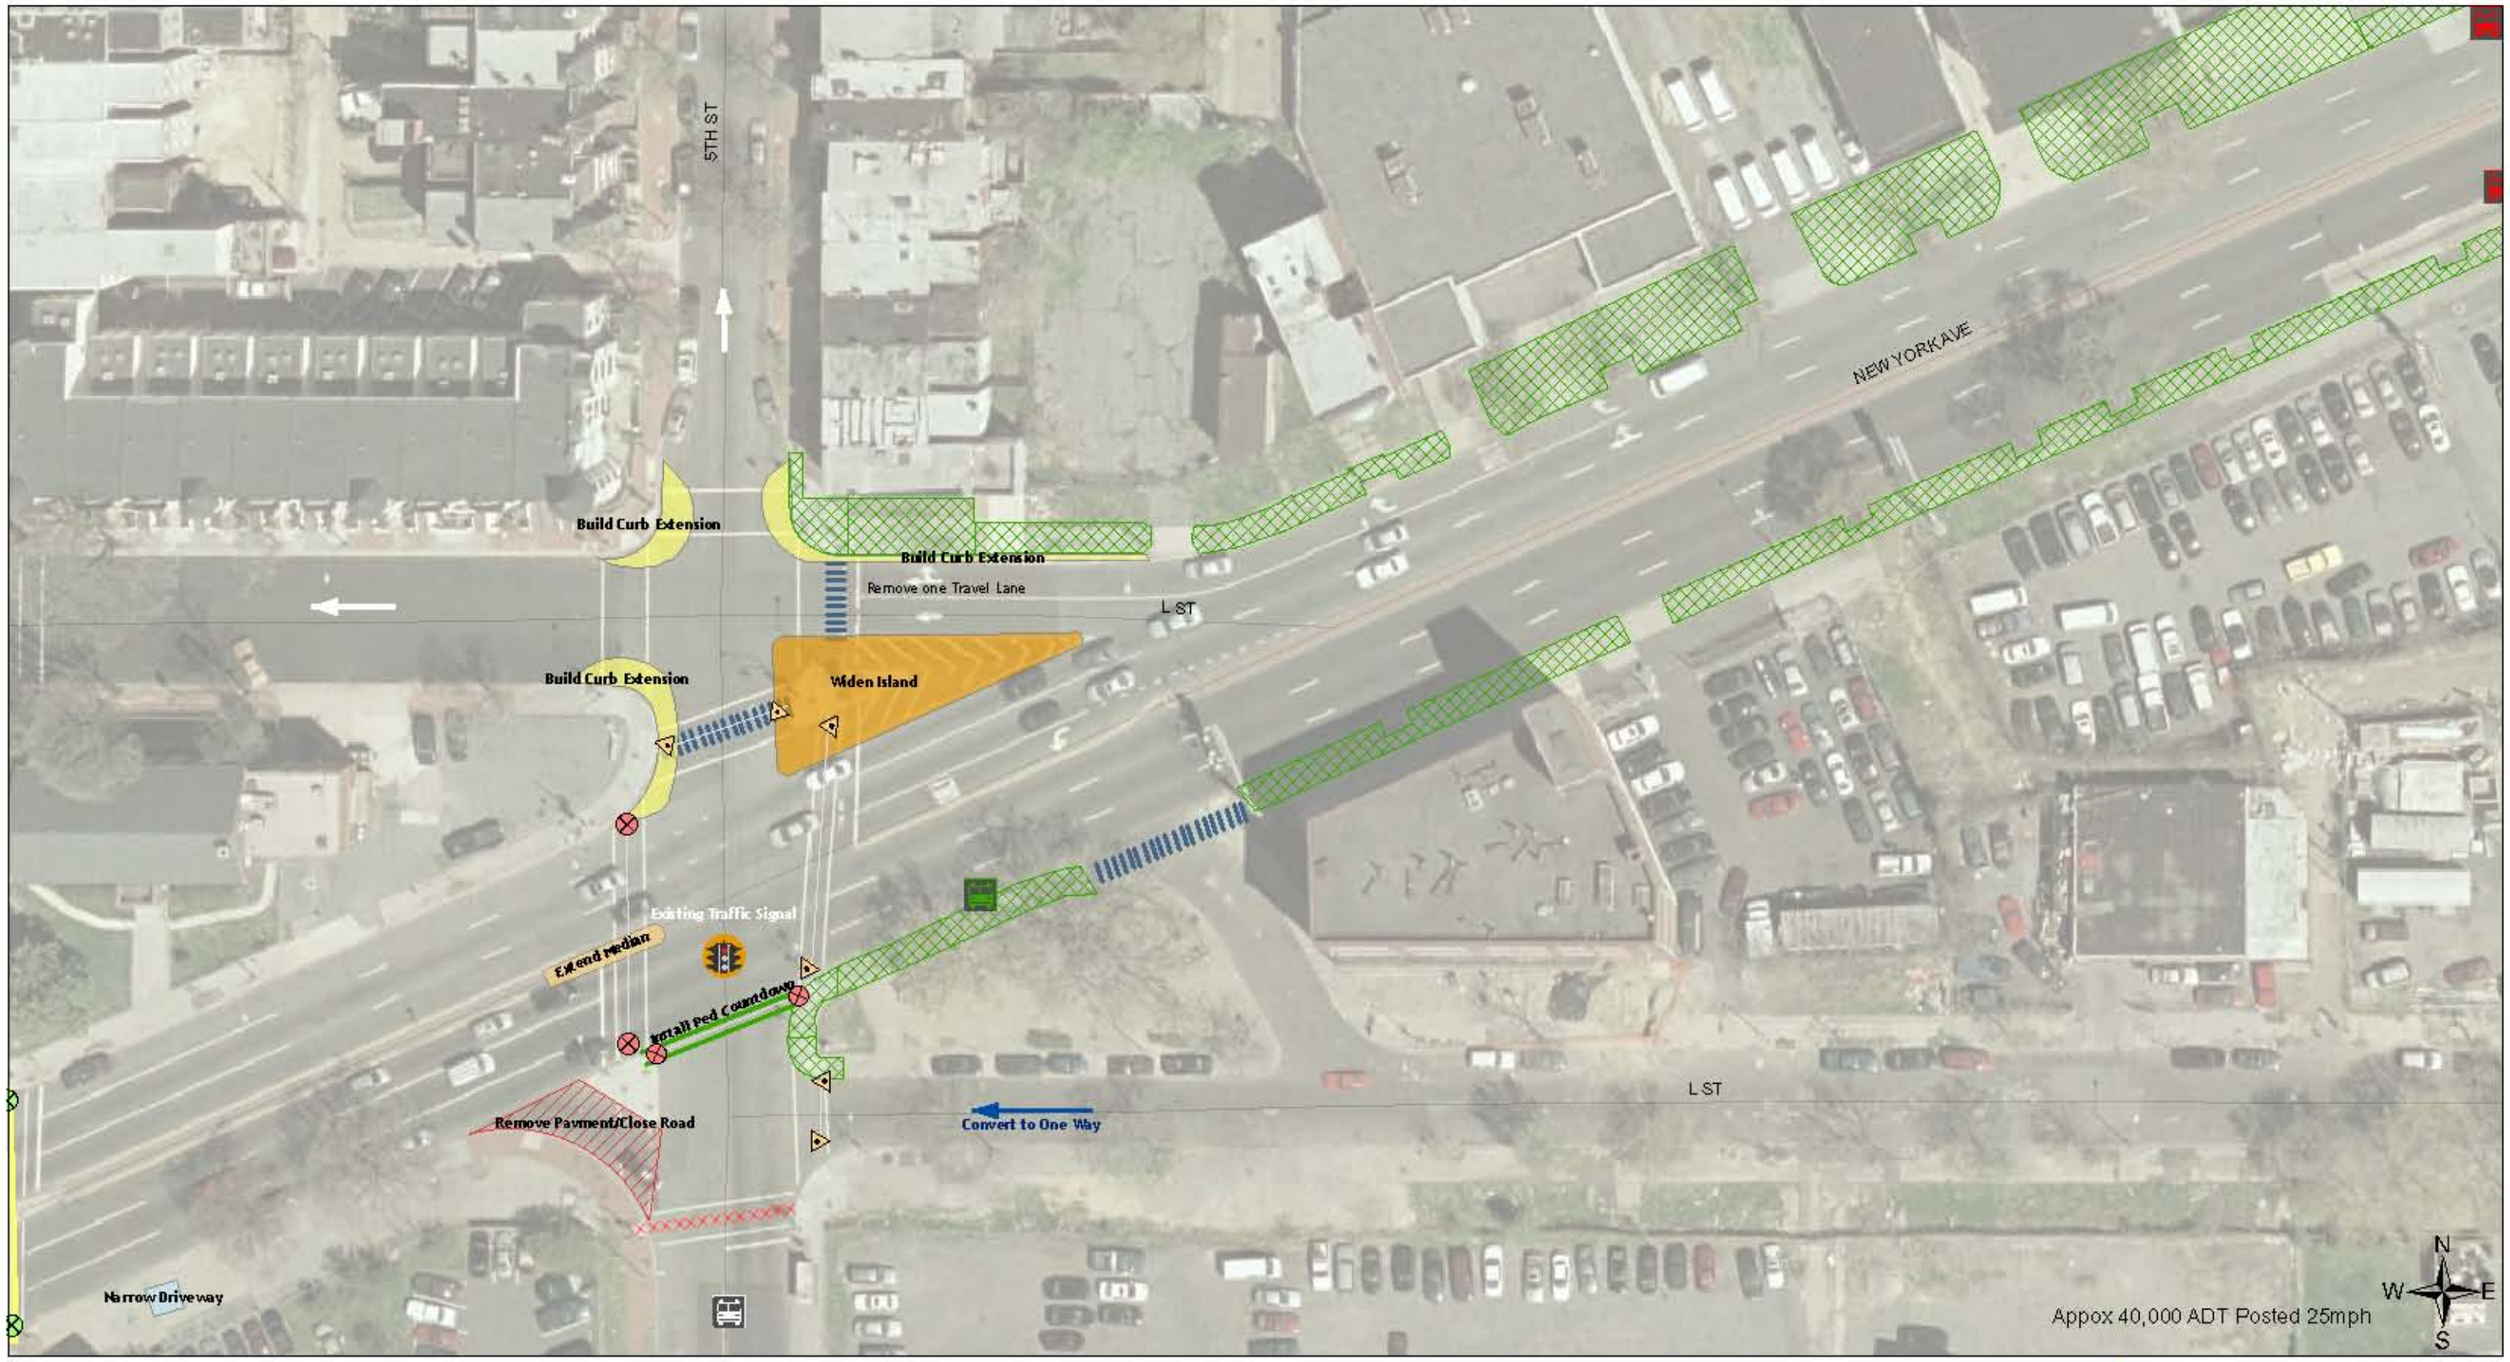

New York Ave

0 12.5 25 50 75 100 Feet

District of Columbia Pedestrian Master Plan Draft Recommendations

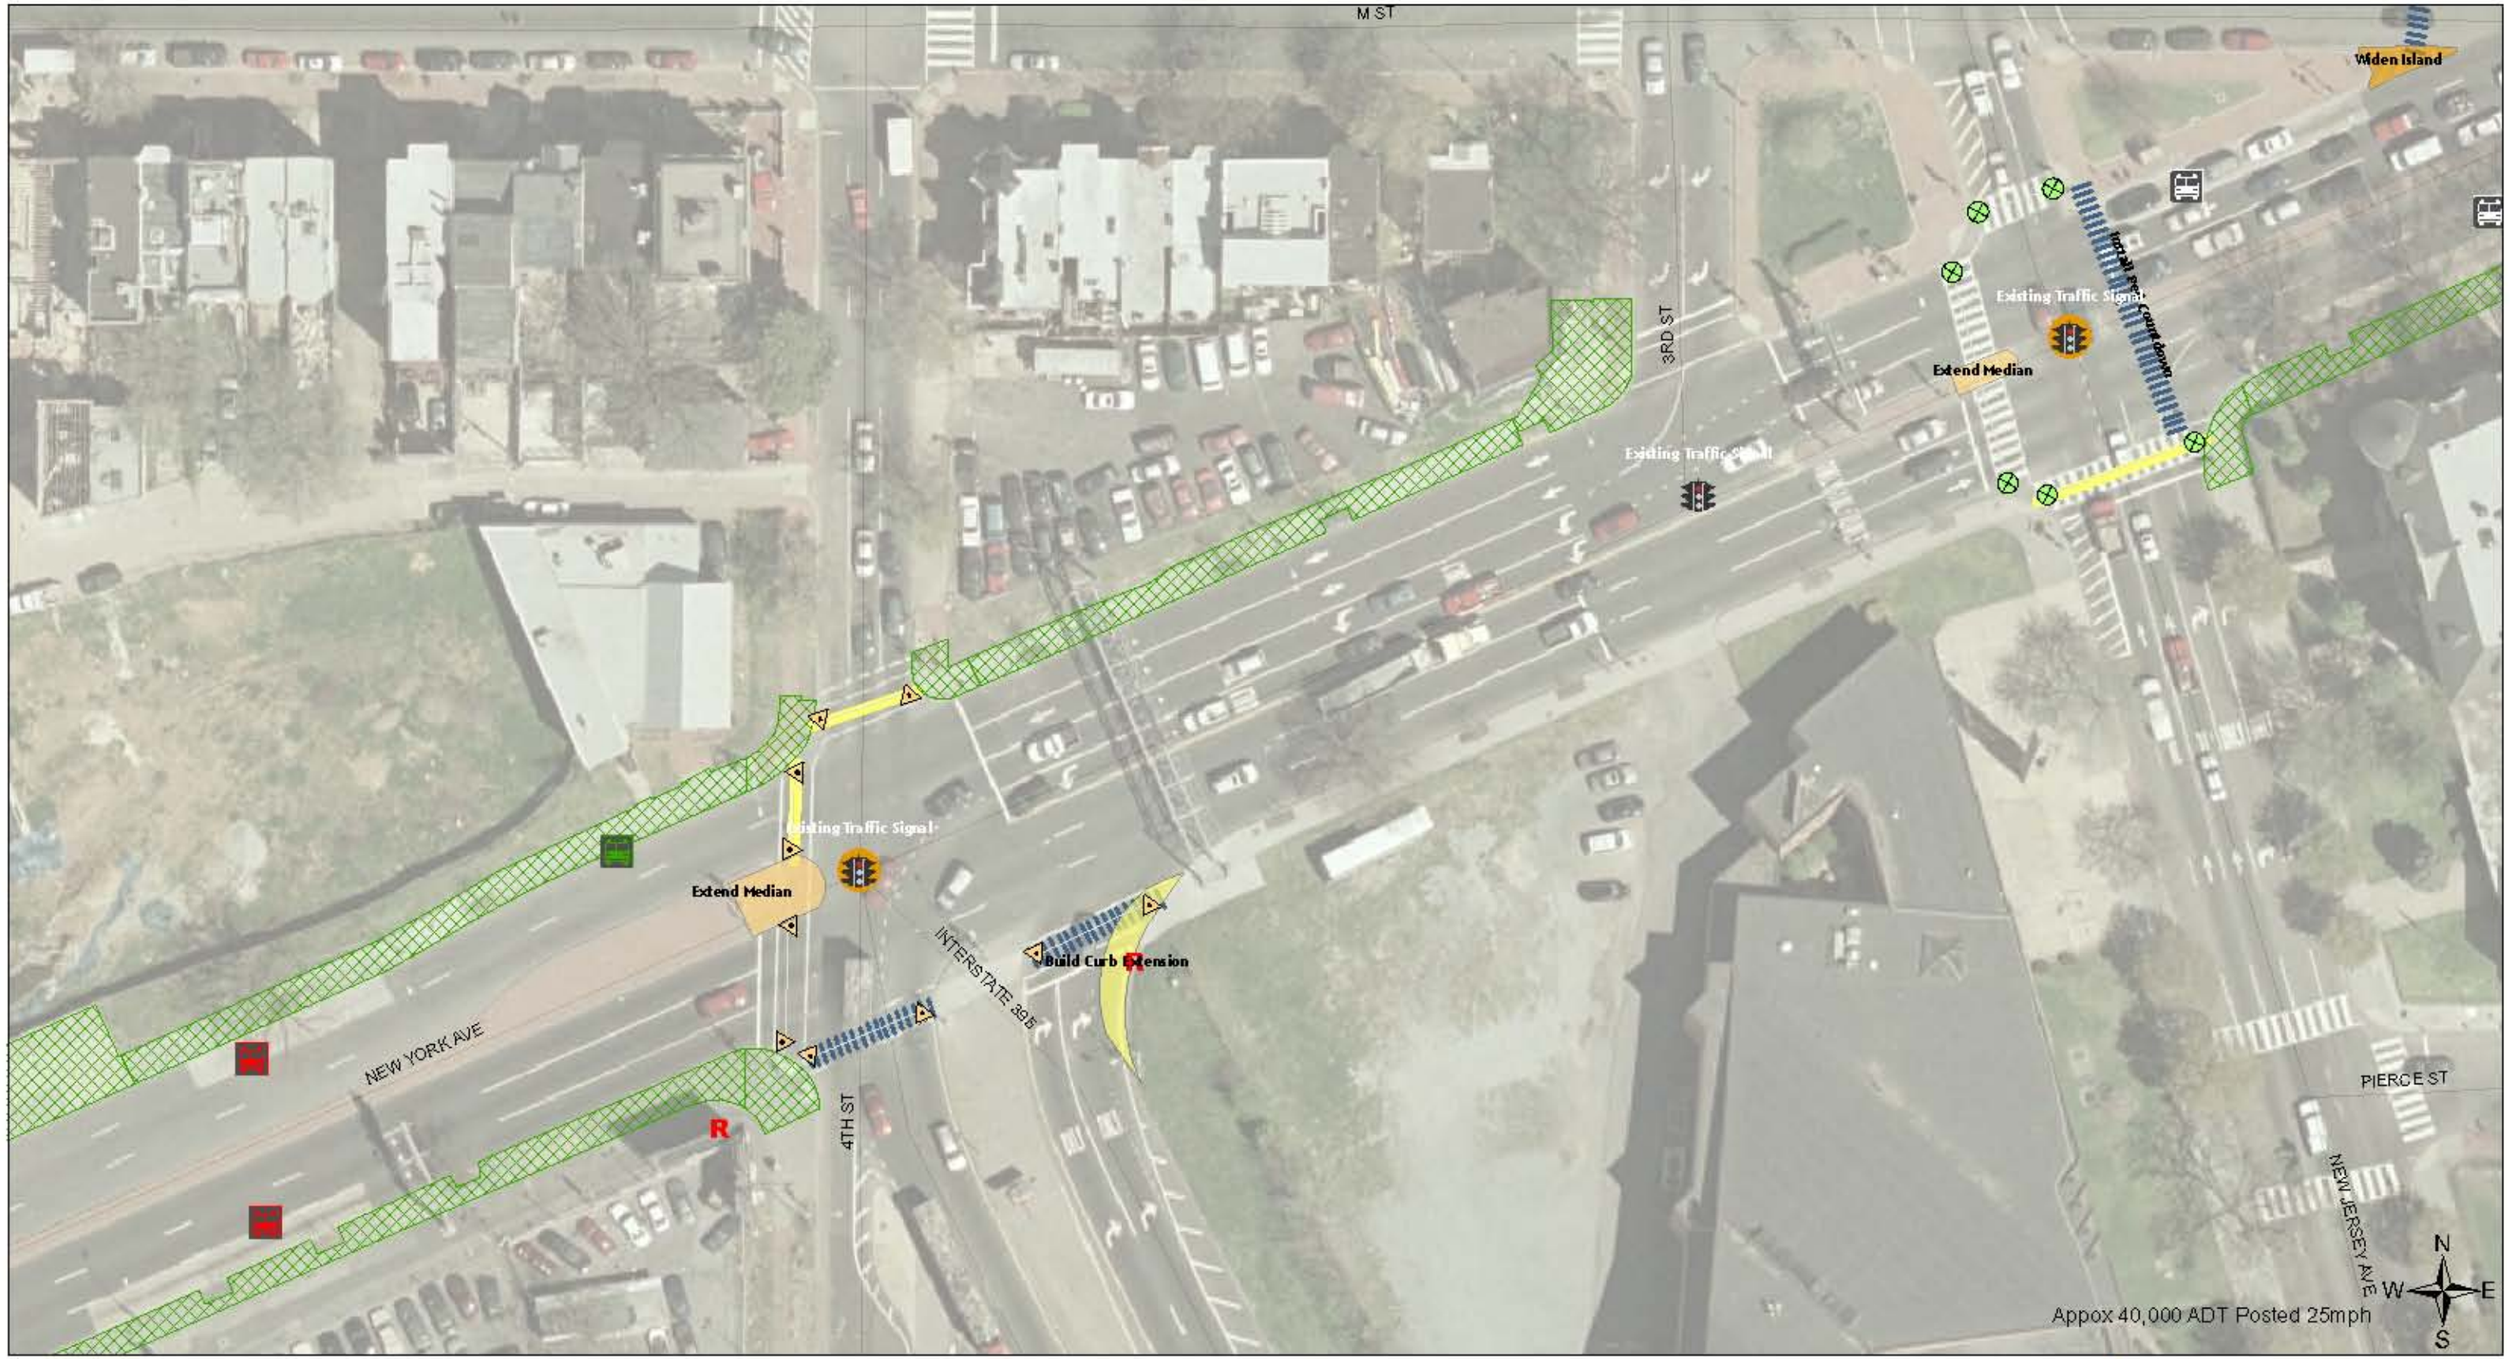

New York Ave

0 12.5 25 50 75 100 Feet

District of Columbia Pedestrian Master Plan Draft Recommendations

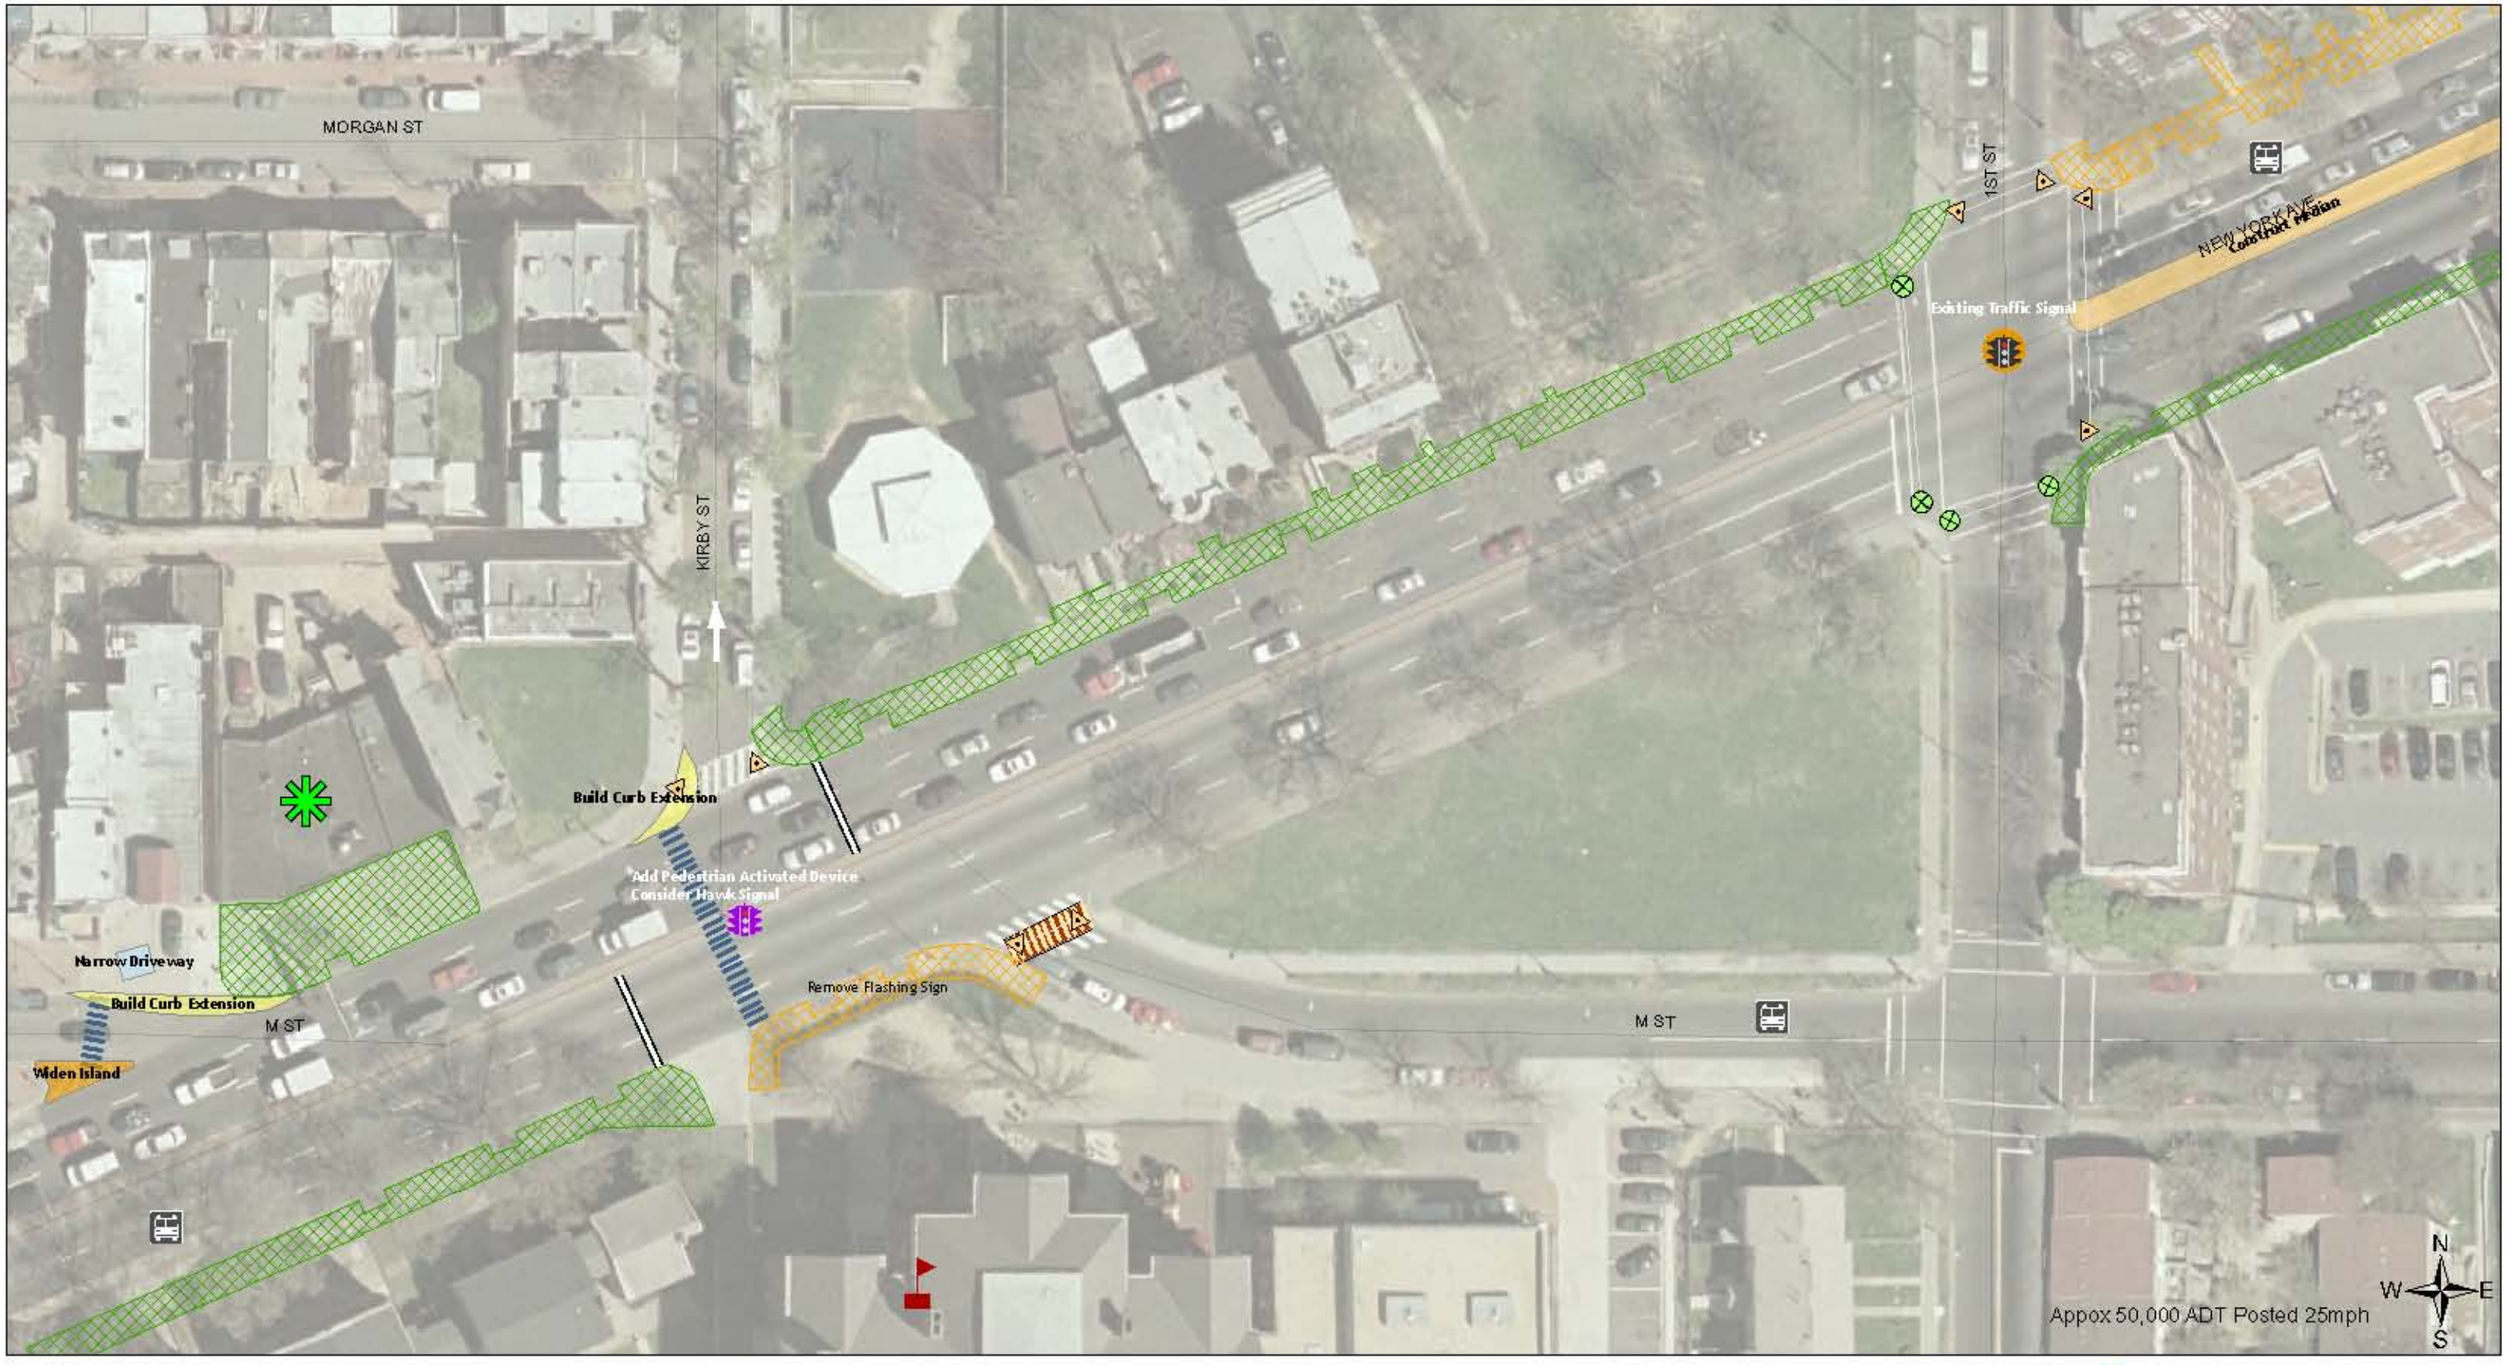

New York Ave

0 12.5 25 50 75 100 Feet

District of Columbia Pedestrian Master Plan Draft Recommendations

New York Ave

0 12.5 25 50 75 100 Feet

District of Columbia Pedestrian Master Plan Draft Recommendations

New York Ave

0 12.5 25 50 75 100 Feet

District of Columbia Pedestrian Master Plan Draft Recommendations

ToodeDesignGroup

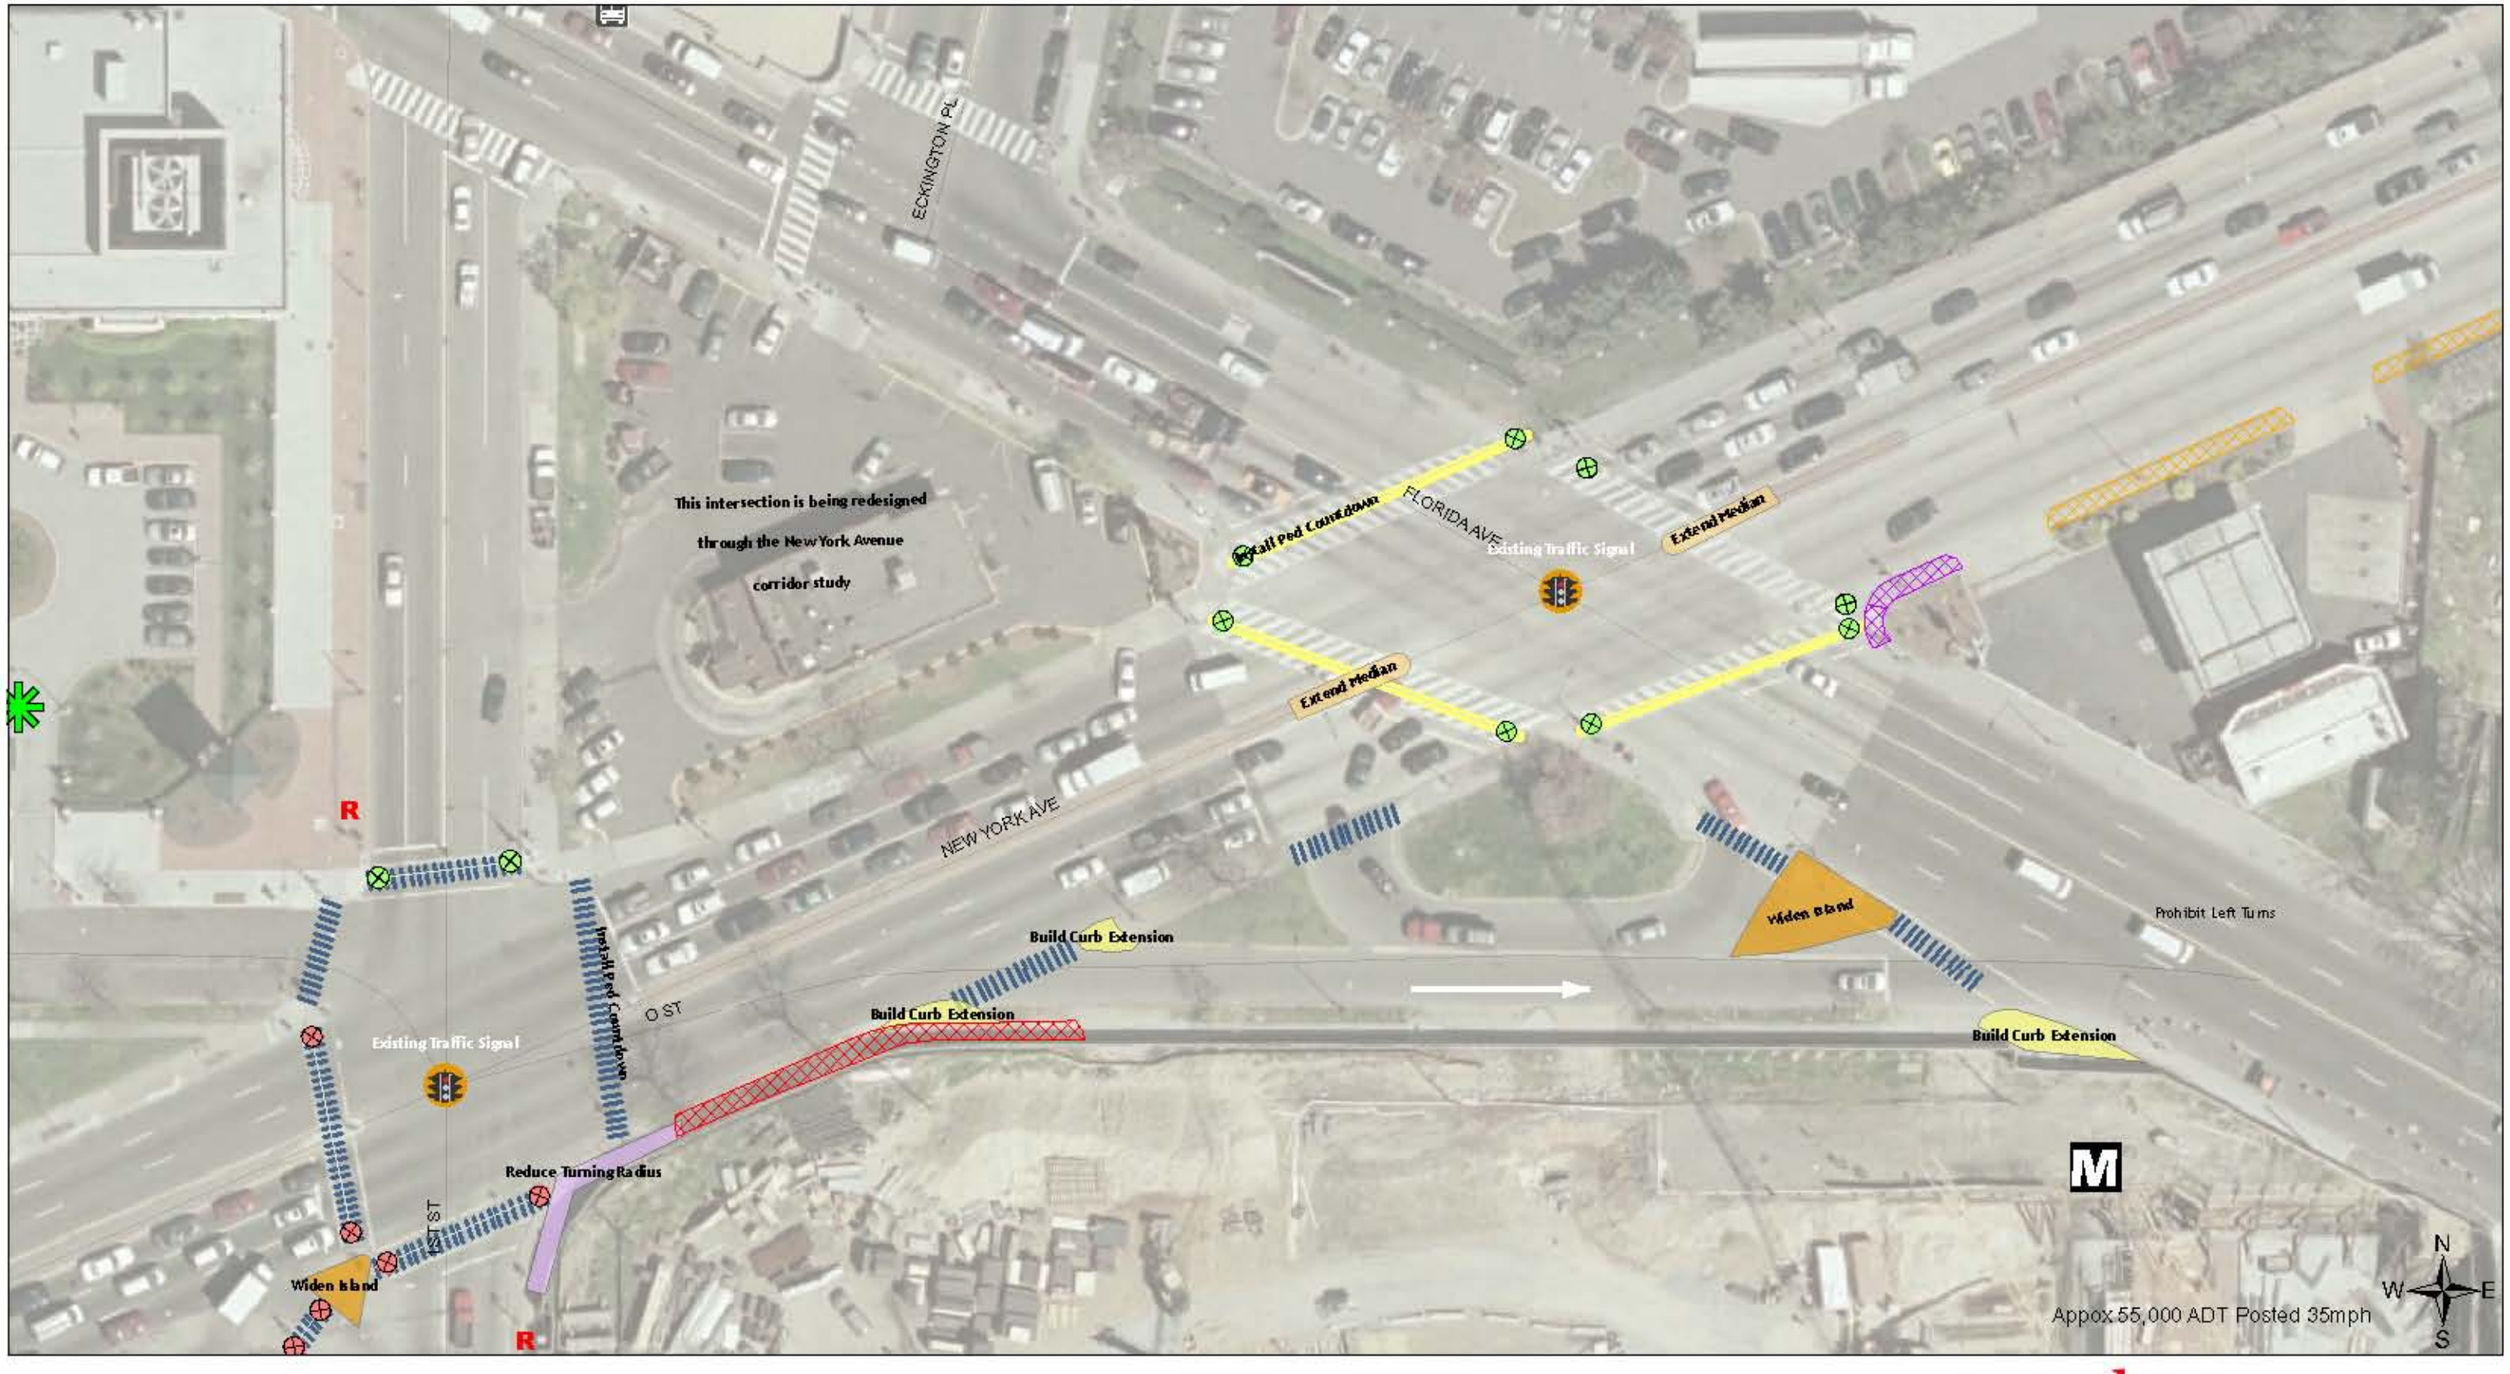

New York Ave

District of Columbia Pedestrian Master Plan Draft Recommendations

ToolеDesignGroup

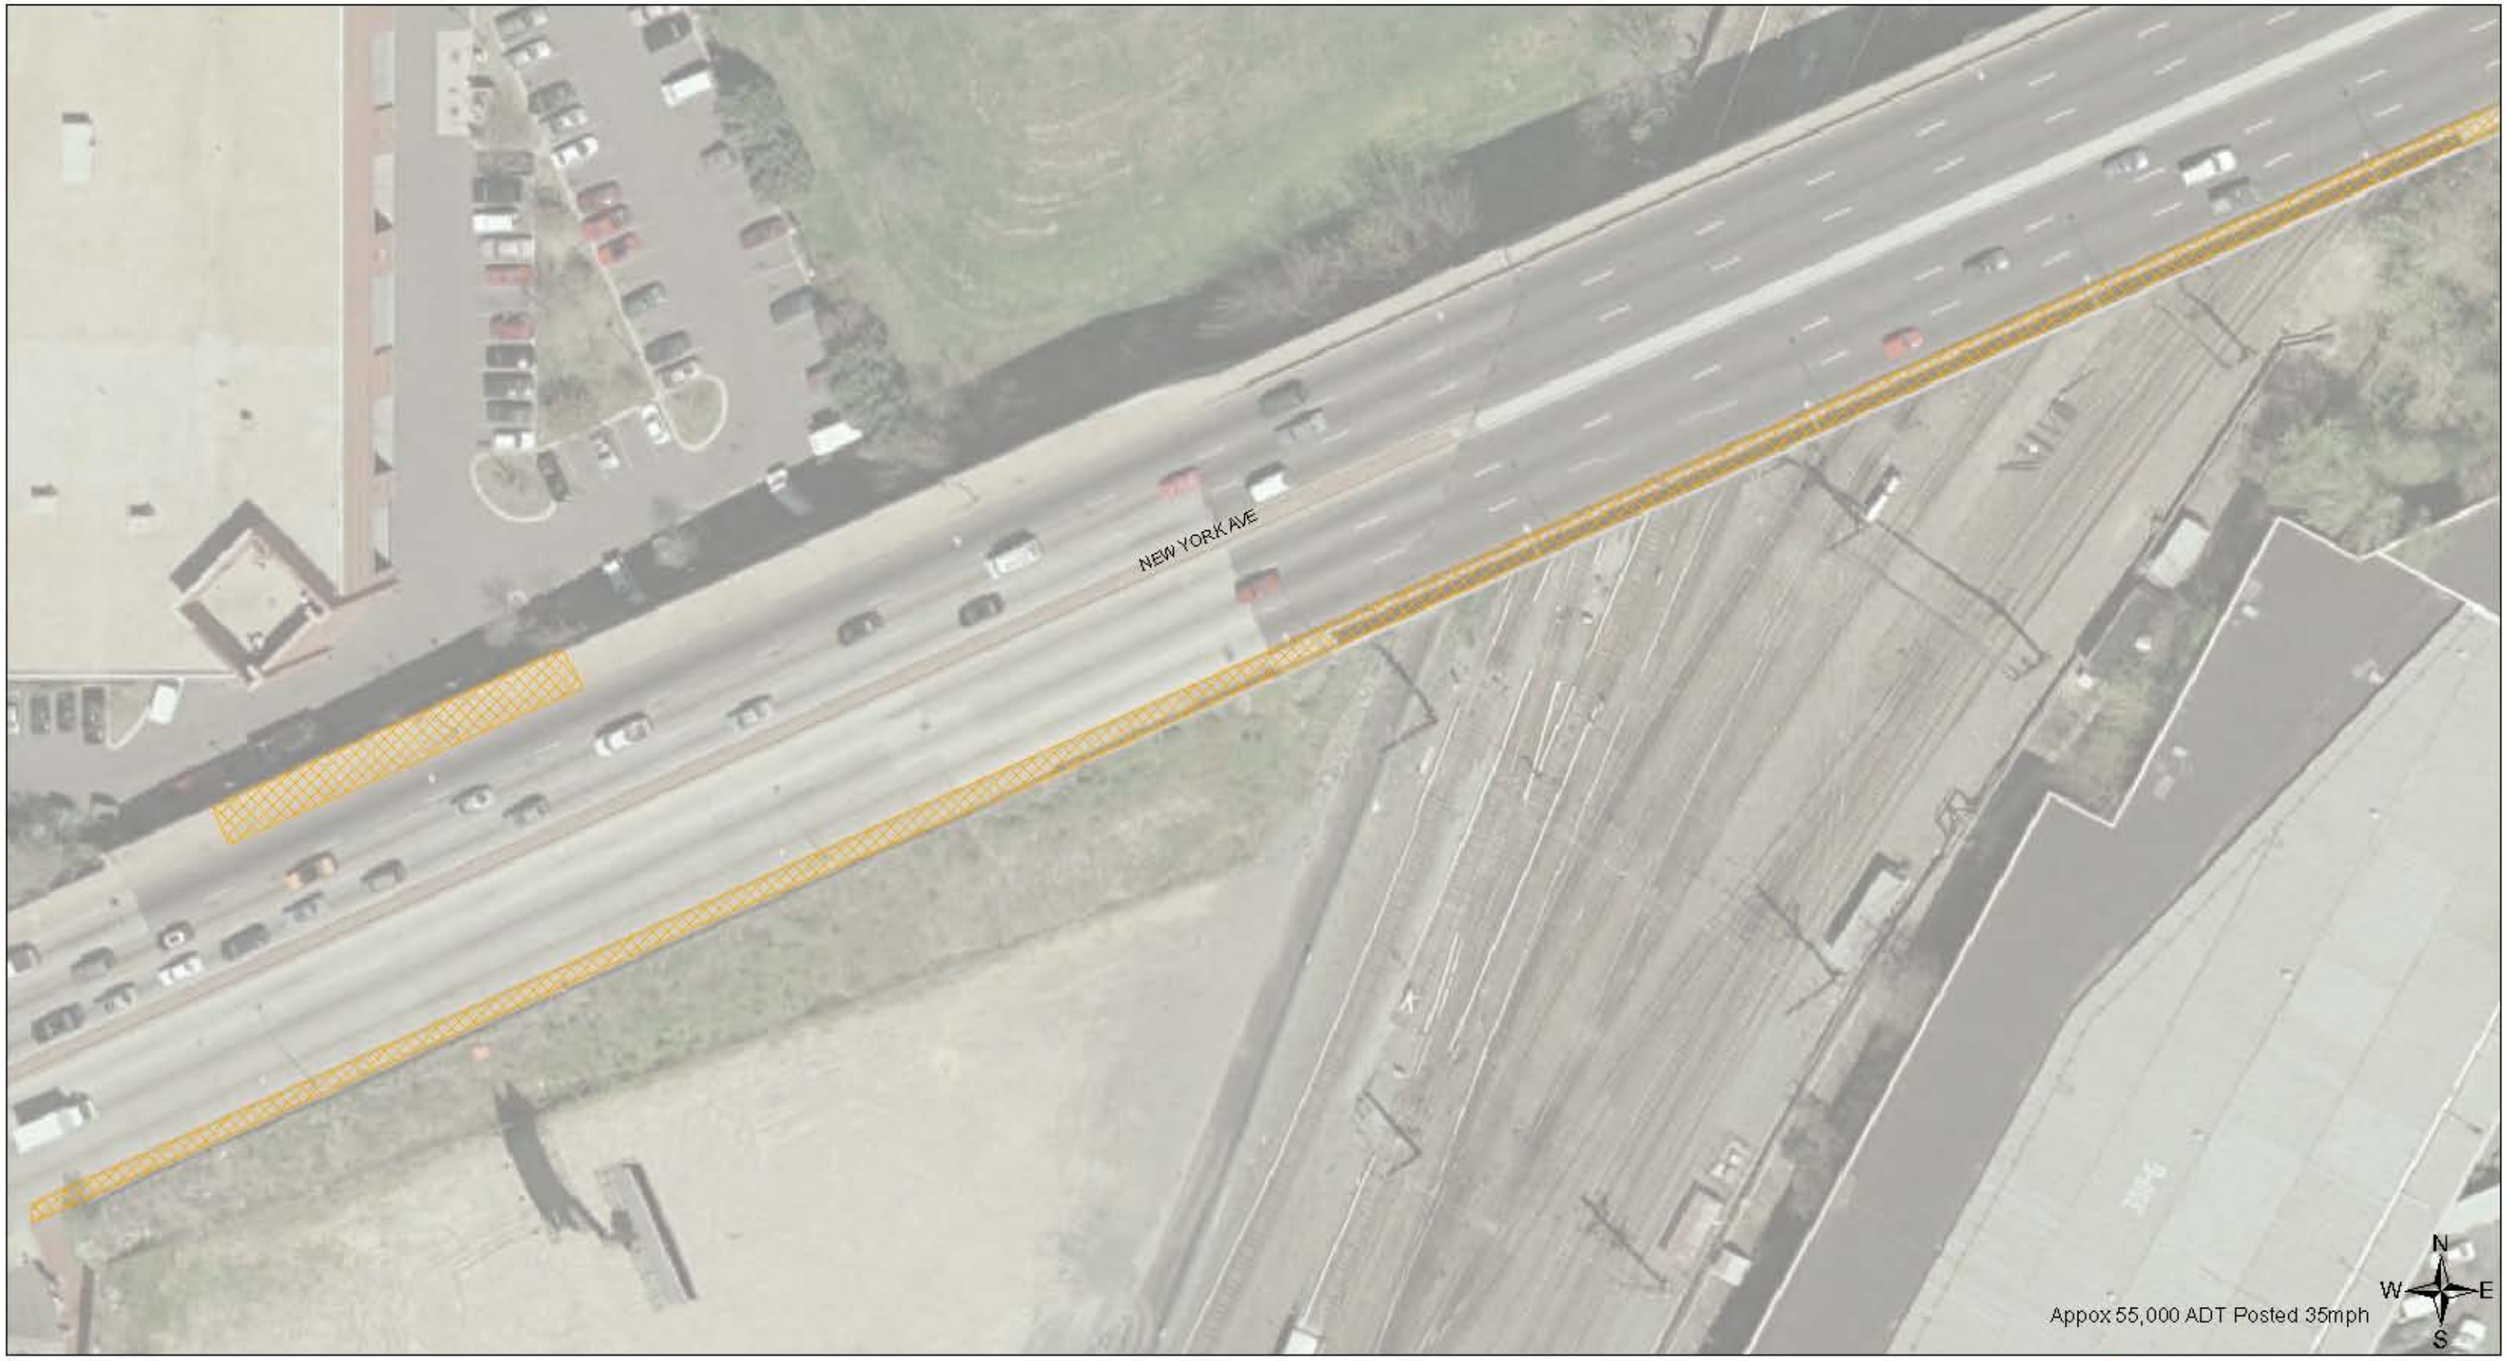

New York Ave

0 12.5 25 50 75 100 Feet

District of Columbia Pedestrian Master Plan Draft Recommendations

ToolleDesignGroup

New York Ave

0 12.5 25 50 75 100 Feet

District of Columbia Pedestrian Master Plan Draft Recommendations